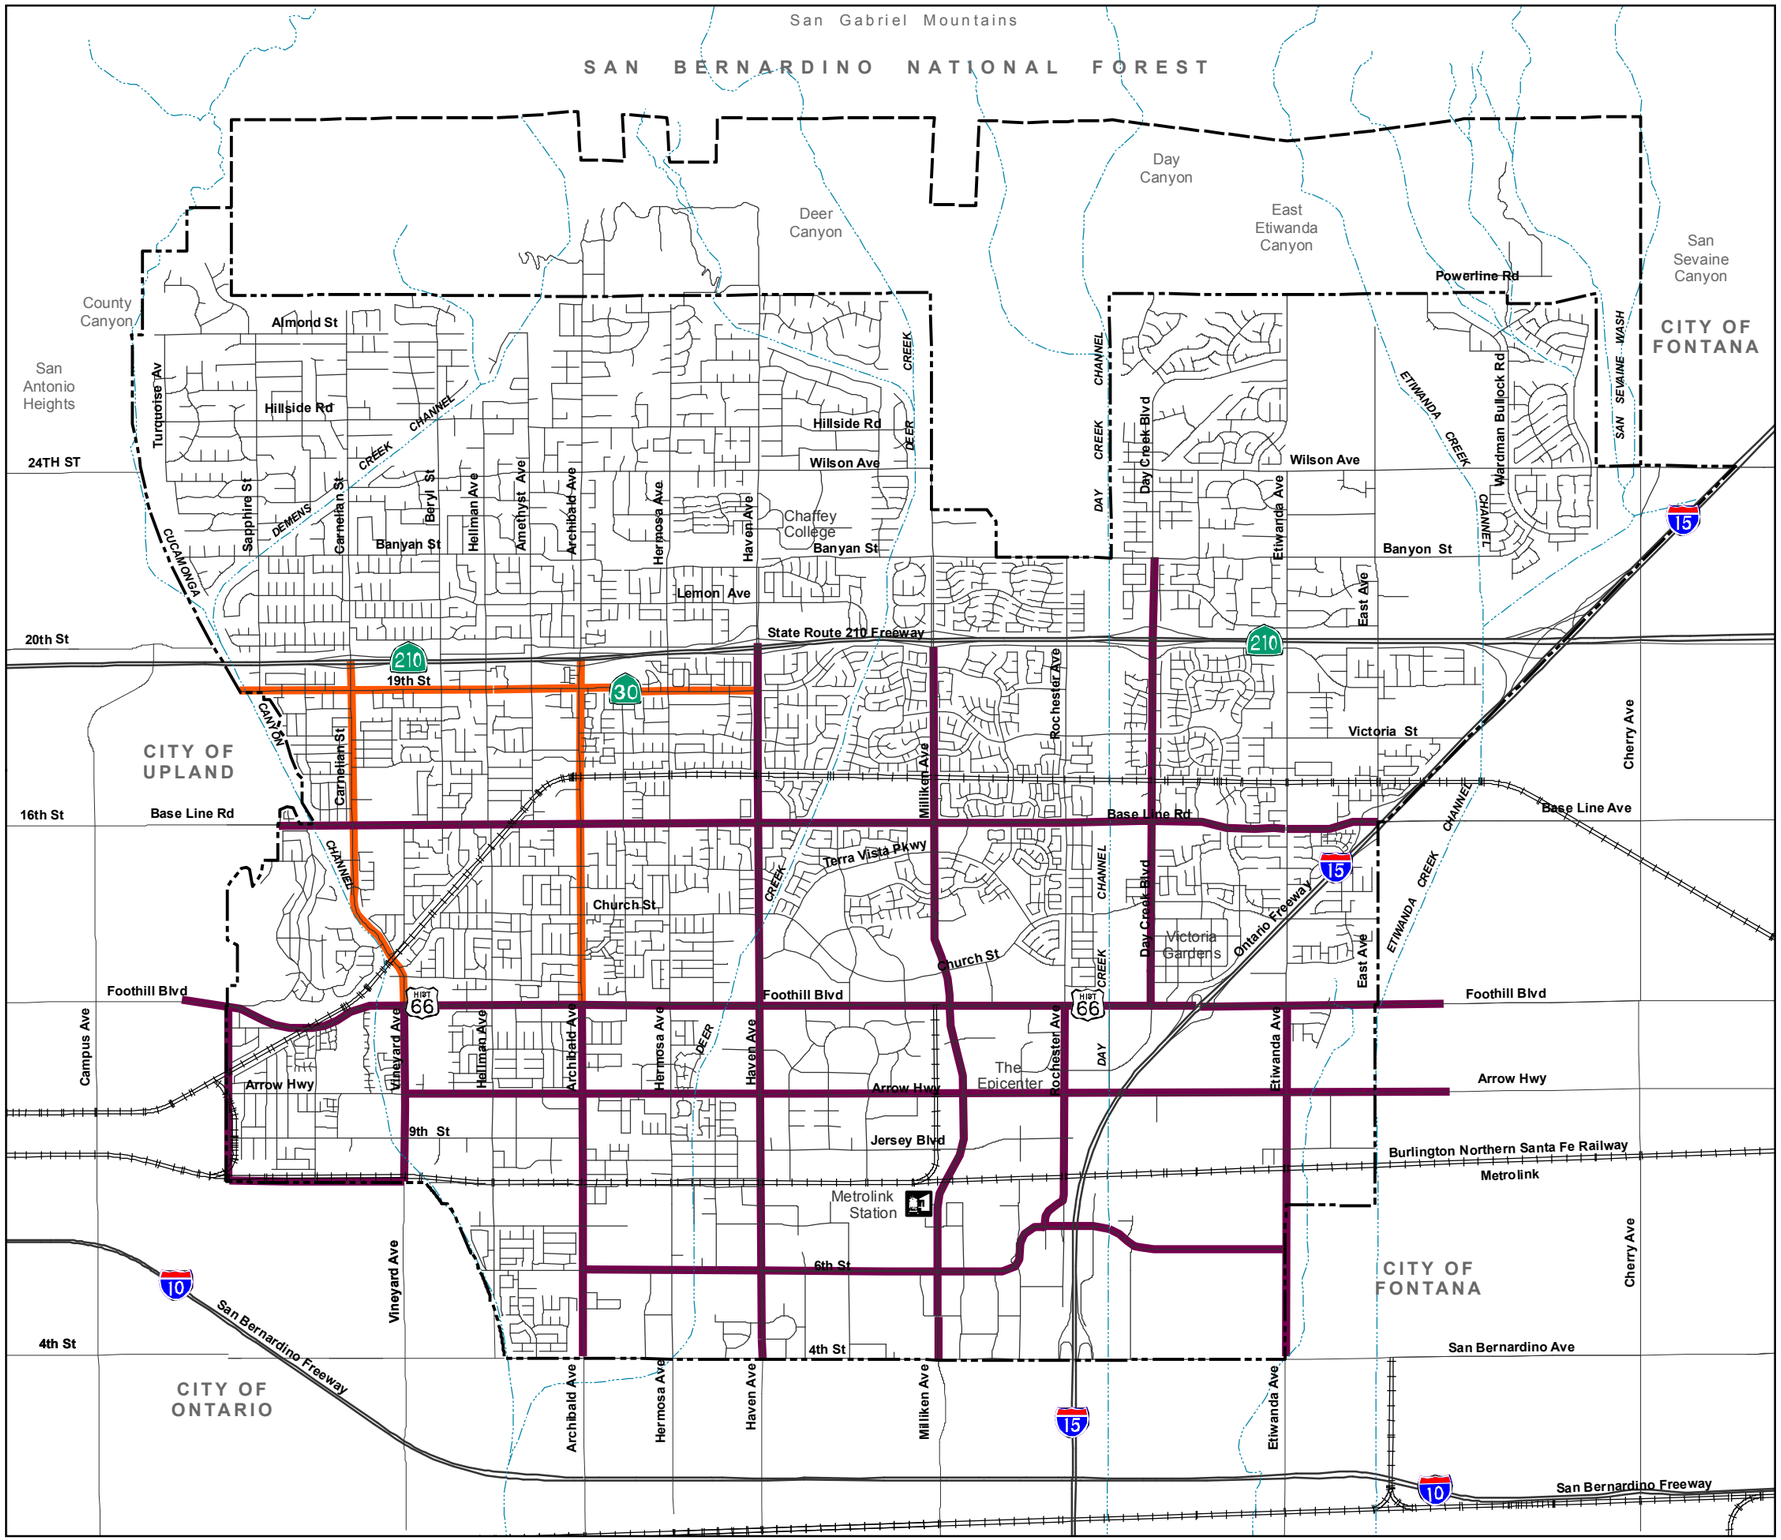

Truck Routes

- Truck Routes
- Truck Routes (38-Foot Kingpin Limit)

- Rancho Cucamonga City Boundary
- Sphere of Influence
- Waterways

Source: Rancho Cucamonga, 2009 and The Mobility Group, 2009.

0 0.25 0.5 1 1.5 2 Miles

Figure CM-8:
Truck Routes

Dist	COUNTY	ROUTE	POST MILES TOTAL PROJECT	SHEET No.	TOTAL SHEETS
8	SBd	15	6.3 / 7.1	1	501

STATE OF CALIFORNIA

DEPARTMENT OF TRANSPORTATION

PROJECT PLANS FOR CONSTRUCTION ON

STATE HIGHWAY

IN SAN BERNARDINO COUNTY
IN RANCHO CUCAMONGA AND FONTANA
FROM 0.7 MILE SOUTH OF BASE LINE ROAD UNDERCROSSING
TO 0.4 MILE NORTH OF BASE LINE ROAD UNDERCROSSING

TO BE SUPPLEMENTED BY STANDARD PLANS DATED 2010

INDEX OF PLANS

SHEET NO	DESCRIPTION
1	TITLE SHEET
2 TO 8	TYPICAL SECTIONS
9	KEY MAP AND LINE INDEX
10 TO 17	LAYOUT
18 TO 27	PROFILE AND SUPERELEVATION DIAGRAMS
28 TO 61	CONSTRUCTION DETAILS
62 TO 69	CONTOUR GRADING
70 TO 141	DRAINAGE PLAN
142 TO 152	UTILITY PLAN
153 TO 155	CONSTRUCTION AREA SIGNS
156 TO 204	STAGE CONSTRUCTION, TRAFFIC HANDLING PLAN
205 TO 219	PAVEMENT DELINEATION PLAN
220 TO 241	SIGN PLAN
242 TO 248	SUMMARY OF QUANTITIES
249 TO 268	IRRIGATION PLAN
269 TO 280A	LANDSCAPING PLAN
281 TO 338	ELECTRICAL PLANS
339 TO 368	RETAINING WALL PLANS
369 TO 372	SOUND WALL PLANS
373 TO 400	REVISED AND NEW STANDARD PLANS

STRUCTURE PLANS

401 TO 419	East Ave NB Off-Ramp UC (Widen)	Bridge No. 54-0975S
420 TO 445	Base Line Rd SB On-Ramp UC	Bridge No. 54-1289K
446 TO 473	East Ave SB Off-Ramp UC (Replace)	Bridge No. 54-1290K
474 TO 492	Tieback Wall No. 1+2	Bridge No. 54-0974 R/L
493 TO 501	Tieback Wall No. 3	Bridge No. 54-0975

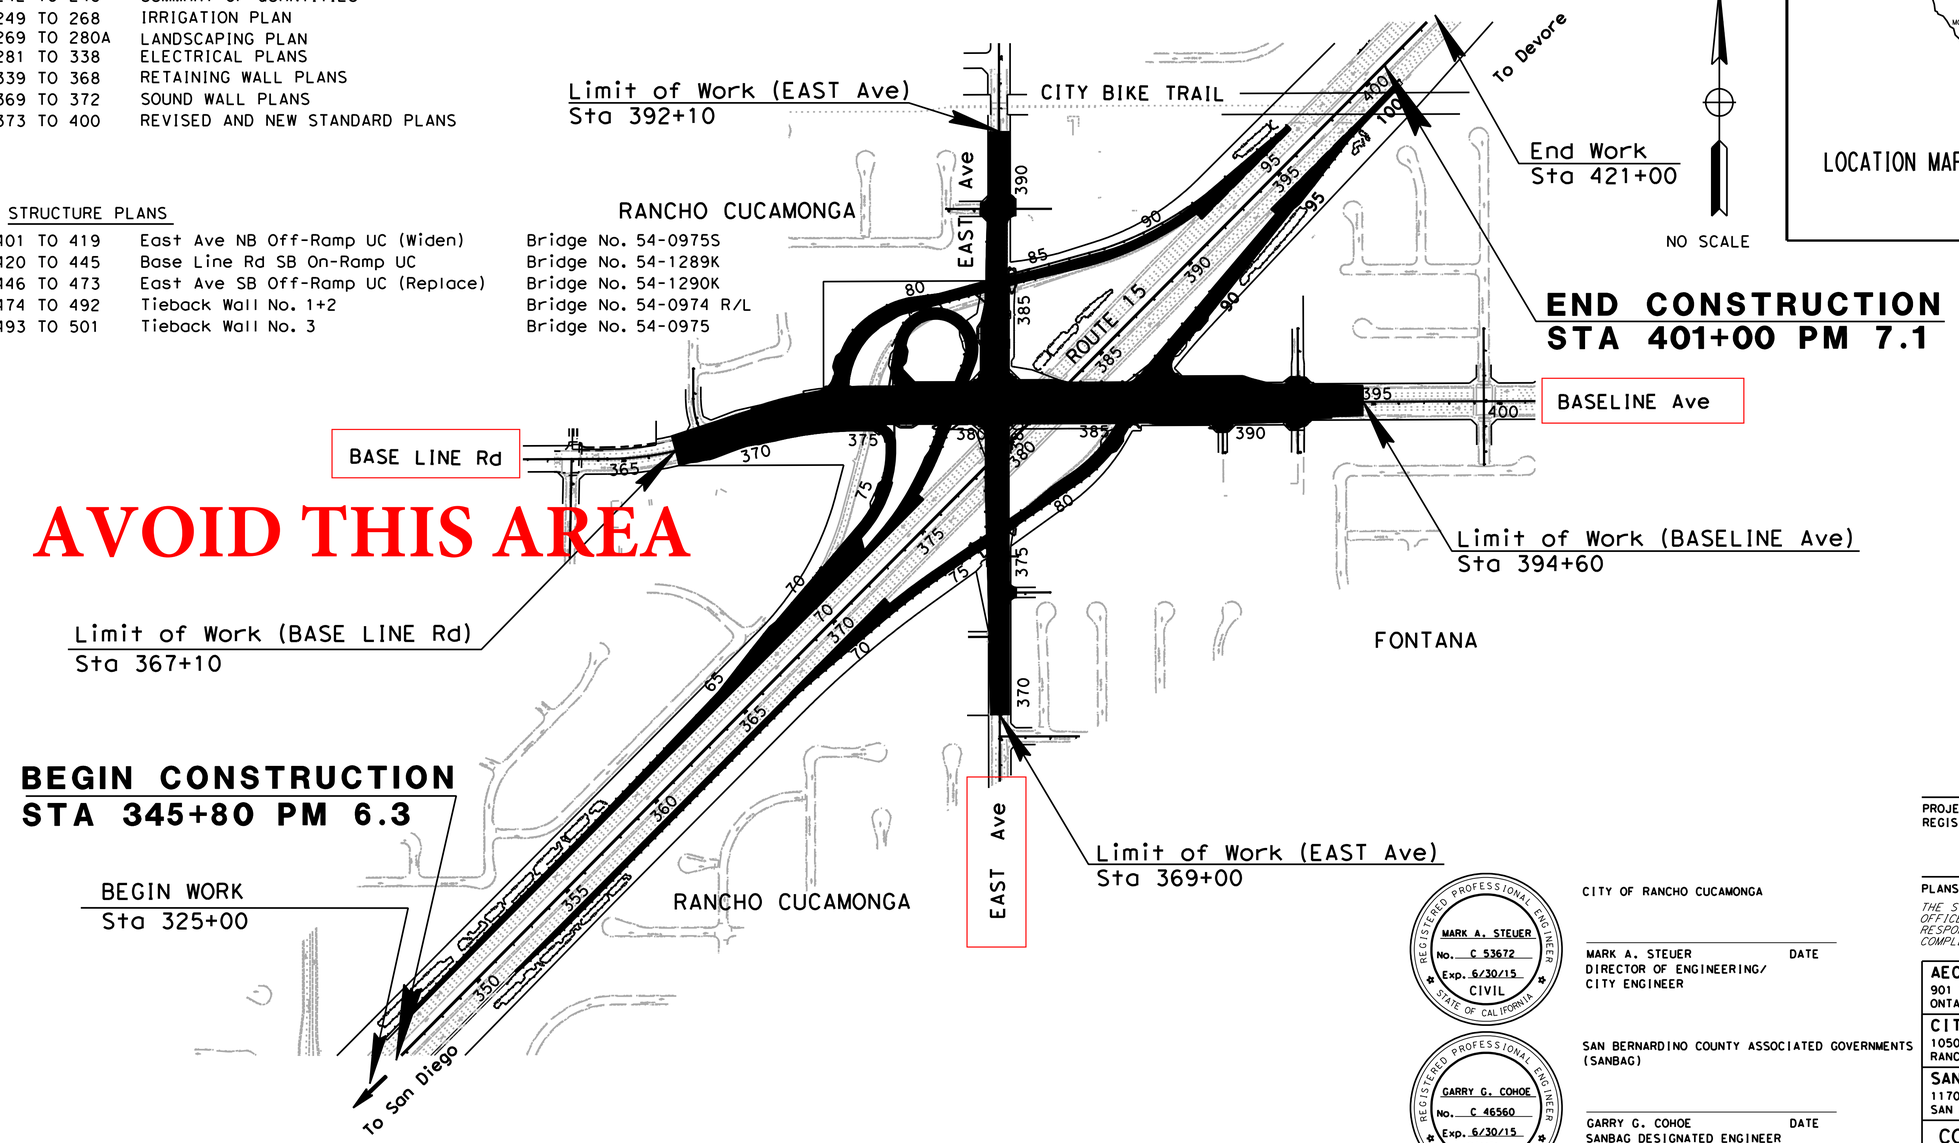

THE CONTRACTOR SHALL POSSESS THE CLASS (OR CLASSES) OF LICENSE AS SPECIFIED IN THE "NOTICE TO BIDDERS."

PROJECT ENGINEER — DATE 11/04/13
REGISTERED CIVIL ENGINEER

REGISTERED PROFESSIONAL ENGINEER — BRIAN SMITH — No. C 70690 — Exp. 06/30/15 — CIVIL — STATE OF CALIFORNIA

11/05/13
PLANS APPROVAL DATE

THE STATE OF CALIFORNIA OR ITS OFFICERS OR AGENTS SHALL NOT BE RESPONSIBLE FOR THE ACCURACY OR COMPLETENESS OF SCANNED COPIES OF THIS PLAN SHEET.

CITY OF RANCHO CUCAMONGA

REGISTERED PROFESSIONAL ENGINEER — MARK A. STEUER — No. C 53672 — Exp. 6/30/15 — CIVIL — STATE OF CALIFORNIA

MARK A. STEUER — DATE
DIRECTOR OF ENGINEERING/
CITY ENGINEER

SAN BERNARDINO COUNTY ASSOCIATED GOVERNMENTS (SANBAG)

REGISTERED PROFESSIONAL ENGINEER — GARRY G. COHOE — No. C 46560 — Exp. 6/30/15 — CIVIL — STATE OF CALIFORNIA

GARRY G. COHOE — DATE
SANBAG DESIGNATED ENGINEER

AECOM
901 VIA PIEMONTE, 5TH FLOOR
ONTARIO, CA 91764

CITY OF RANCHO CUCAMONGA
10500 CIVIC CENTER DRIVE
RANCHO CUCAMONGA, CA 91730

SAN BERNARDINO ASSOCIATED GOVERNMENTS
1170 W. 3RD STREET
SAN BERNARDINO, CA 92410

CONTRACT No.	08-497101
PROJECT ID	0800000789

APPROVED AS TO IMPACT ON STATE FACILITIES AND CONFORMANCE WITH APPLICABLE STATE STANDARDS AND PRACTICES AND THAT TECHNICAL OVERSIGHT WAS PERFORMED.

CONSULTANT DESIGN ENGINEER: BRIAN SMITH — REGISTRATION No. 60886 — LICENSE Exp DATE 12/31/2014 — DATE SIGNED
CALTRANS DESIGN OVERSIGHT APPROVAL: DU LU

IP PEN TABLE => S:\Caltrans\cadd\v8\standards\iplot\v8_pen\$IP-SHORT-PEN-TABLE
IP COLOR TABLE => $IP-COLOR-TABLE
IPLOT PRINTER => $que
DATE PLOTTED => 2/6/2014
TIME PLOTTED => 11:44:53 AM
LAST REVISION 00-00-00