1. -

PROJECT FILE - 9/21/79.

SIGN PROGRAM NO. 18

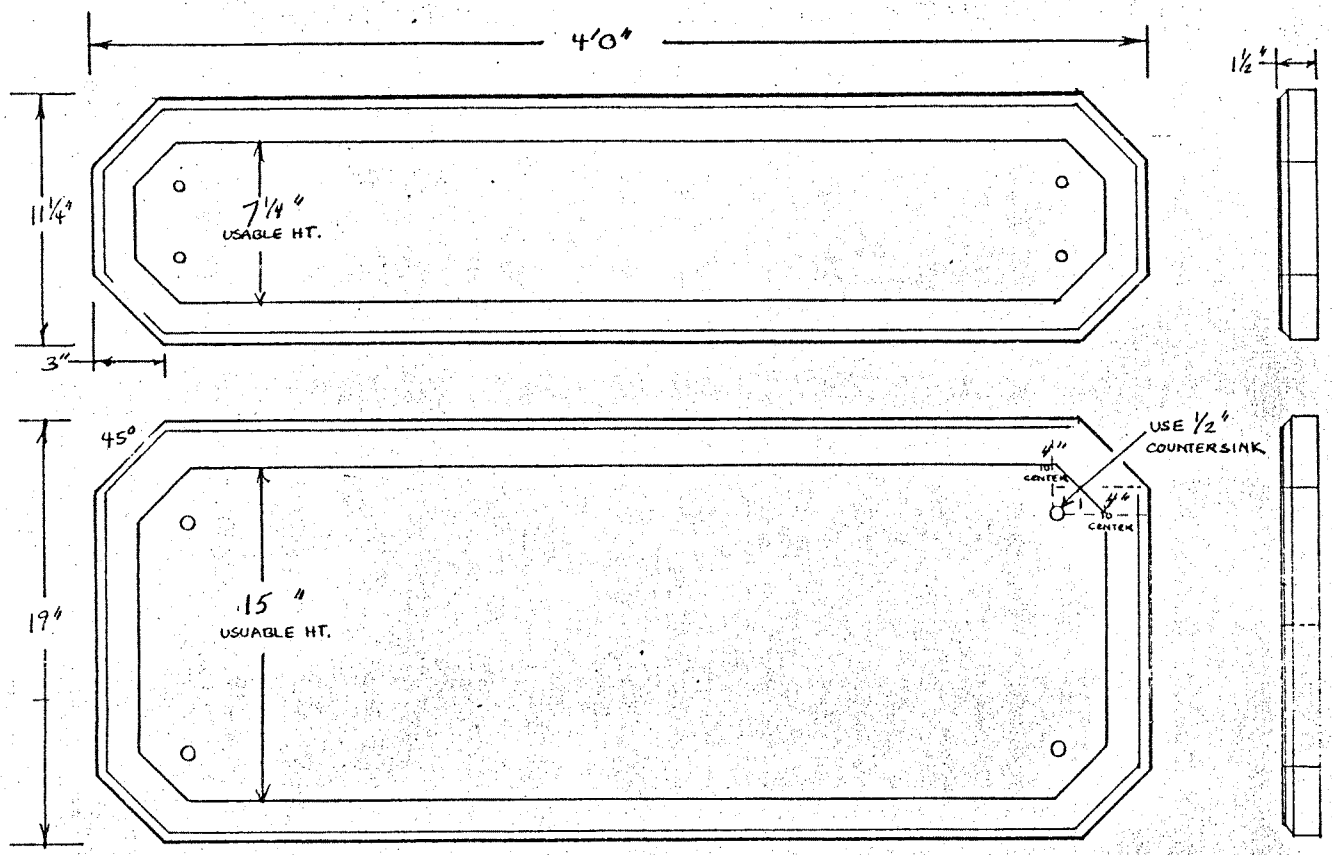

TYPICAL FOR TENANT OCCUPYING AVERAGE INDIVIDUAL SUITE / UNIT.

TYPICAL FOR TENANT OCCUPYING ENTIRE BLDG.

FOR CUCAMONGA BUSINESS PARK

TENANT SIGNAGE FOR: A. H. REITER DEVELOPMENT COMPANY

SIZE:	11¼" x 48" 19" x 48"
MATERIAL:	1¼" Redwood
ROUTE:	45 w/Notch
BORDER:	3/4"
BACKGROUND:	Olympic Oxford Brown
LETTERS:	Gold Leaf
PINSTRIPE:	White - Large 1/4" Wheel
LOGO:	Appropriate Colors
INSTALLATION:	4 holes - Location as per print Installed in concrete
TYPESTYLE:	Helvetica Medium - all caps (unless artwork provided)

PLANS APPROVED
Rancho Cucamonga Planning
Date 10-17-79
By [signature]

USP # 18

SIGN PROGRAM
CUCAMONGA BUSINESS PARK
8520 ARCHIBALD AVE. BUILDING #20

SIGN PERMIT
PLANS APPROVED
BY: P. Coleman DATE: 9/19/93
- The use of garish or fluorescent colors is prohibited.
- Permit conditionally approved subject to compliance with the Sign Ordinance, RCMC Title 14.
- Please contact Planning Division for final inspection.
- This approval does not relieve the applicant's responsibility to obtain the necessary building and electrical permits.
PLANNING DIVISION
CITY OF RANCHO CUCAMONGA

TYPICAL

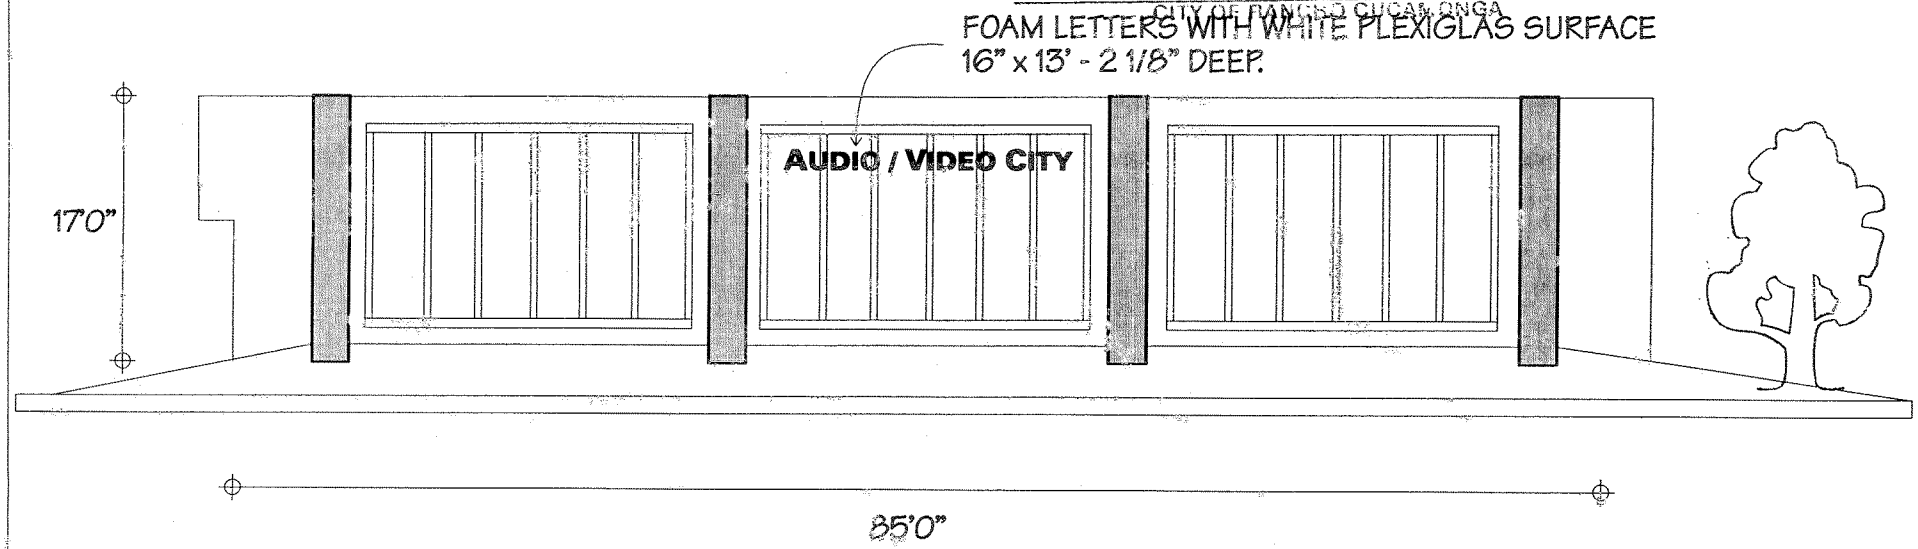

EAST & NORTH ELEVATION

LETTER TYPE: HELVETICA BOLD.
MAXIMUM 2 SIGNS PER BUILDING FACE.
BUILDING FACE AREA APPROXIMATELY 1445 SQ.F.

SIGN PROGRAM
CUCAMONGA BUSINESS PARK.
8520 ARCHIBALD AVE. BUILDING #20

SIGN PERMIT
PLANS APPROVED
BY: D. Coleman DATE: 9-14-93
- The use of garish or [illegible] colors is prohibited.
- Permit conditionally approved subject to compliance with the Sign Ordinance, RCMC Title 14.
- Please contact Planning Division for final inspection.
- This approval does not relieve the applicant's responsibility to obtain the necessary building and electrical permits.

PLANNING DIVISION
CITY OF RANCHO CUCAMONGA

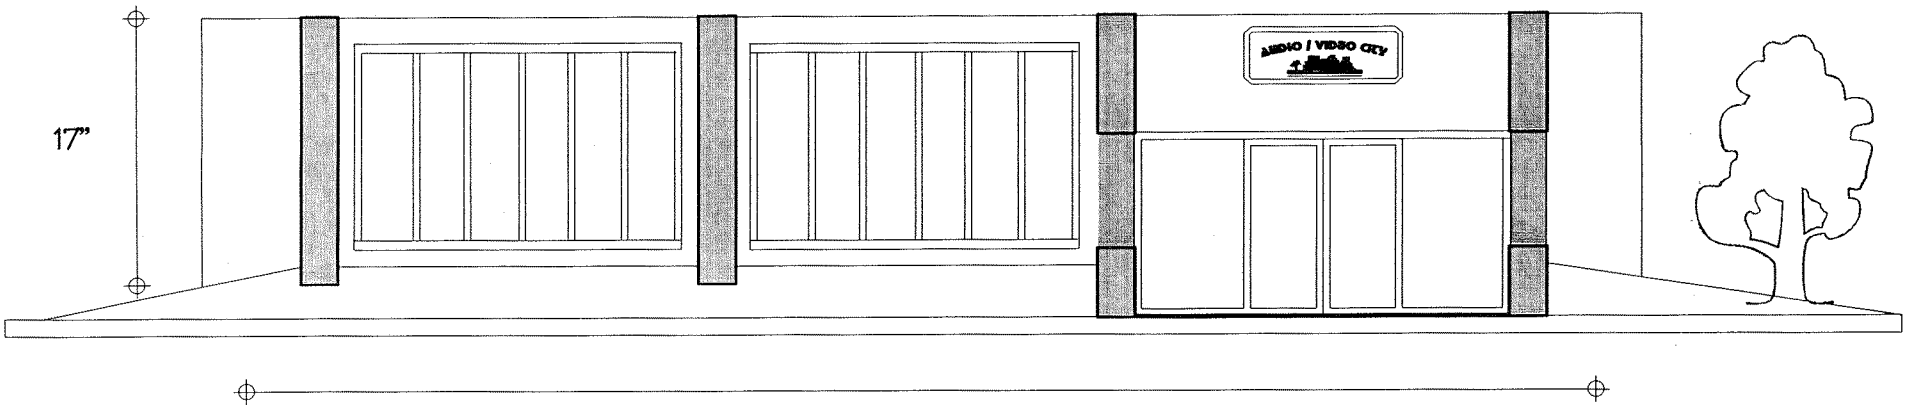

SOUTH ELEVATION

(SIMILAR FOR WEST ELEV., OPPOSITE)