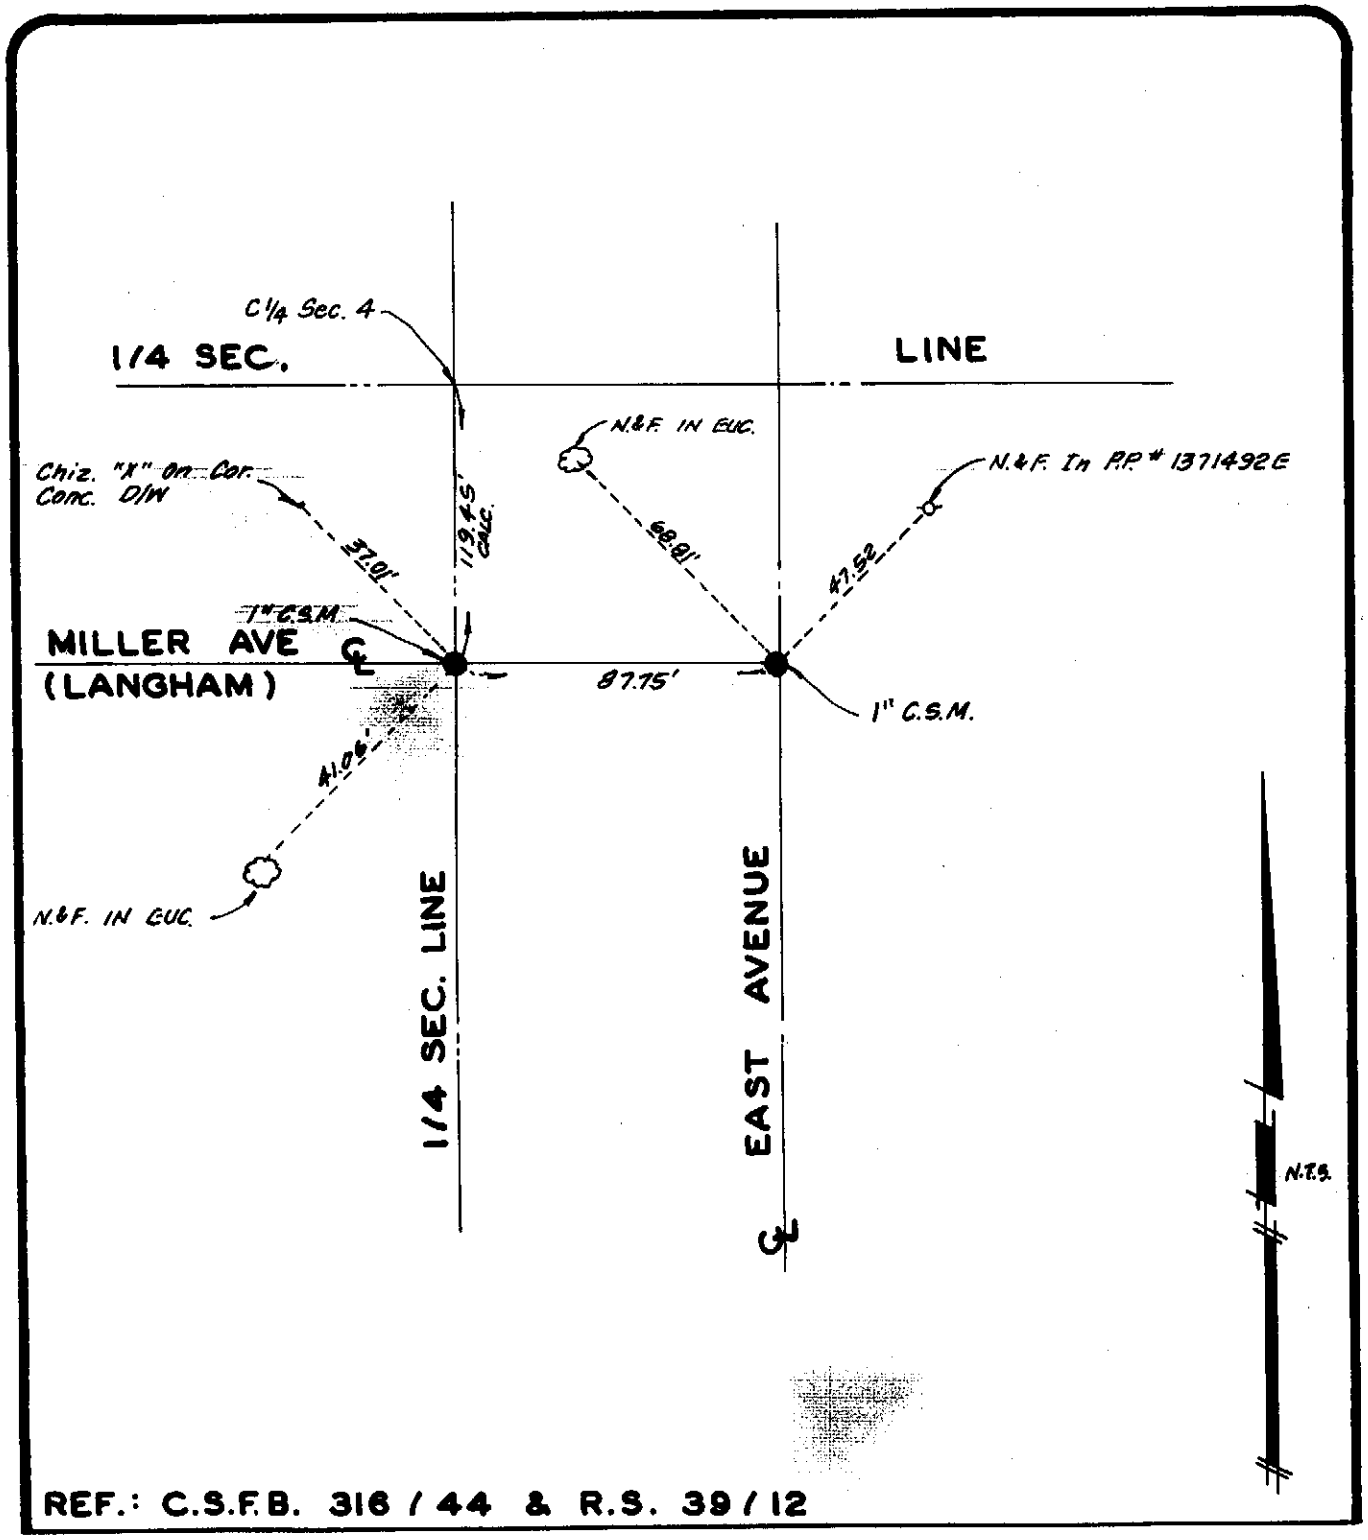

REF.: C.S.F.B. 316 / 44 & R.S. 39 / 12

city of rancho cucamonga — STREET TIE	
COMPILED FROM SAN BERNARDINO COUNTY SURVEYOR'S RECORDS By: Linville-Sanderson-Horn & Assoc.	MILLER AVENUE & EAST AVENUE
ENGR. / L.S. _____	FIELD REVIEW _____ DATE _____
R.C.E. / L.S. No. _____ DATE _____	TIE BOOK 4 PAGE 1

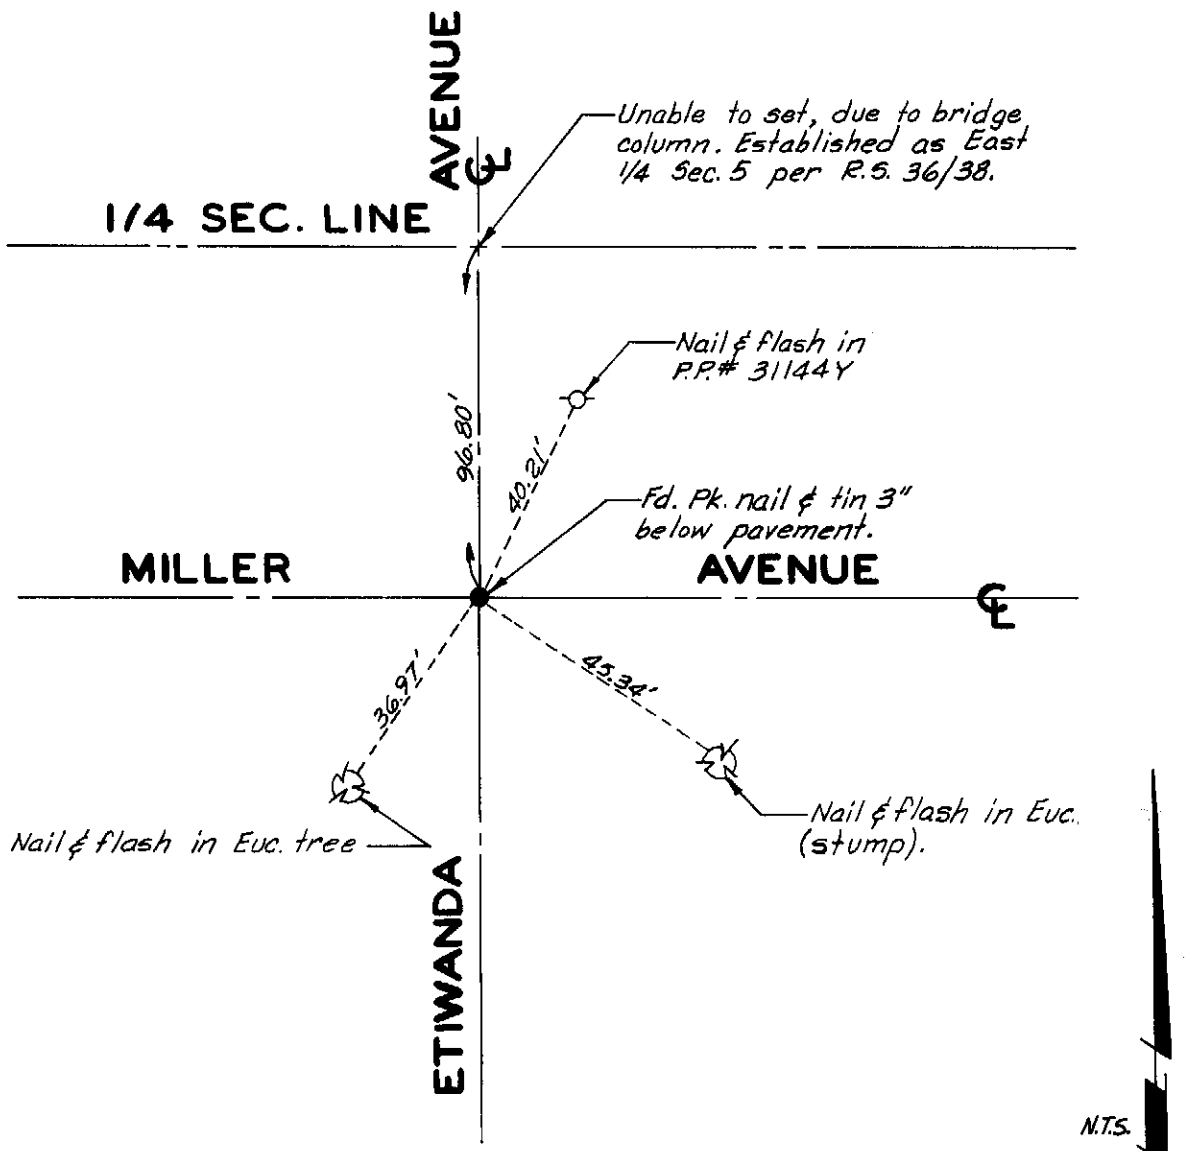

REF.: C.S.F.B. 464/45, R.S. 36/38

city of rancho cucamonga — STREET TIE	
COMPILED FROM SAN BERNARDINO COUNTY SURVEYOR'S RECORDS By: Linville-Sanderson-Horn & Assoc.	ETIWANDA AVENUE & MILLER AVENUE
ENGR. / L.S. _____	FIELD REVIEW _____ DATE _____
R.C.E. / L.S. No. _____ DATE _____	TIE BOOK 4 PAGE 2

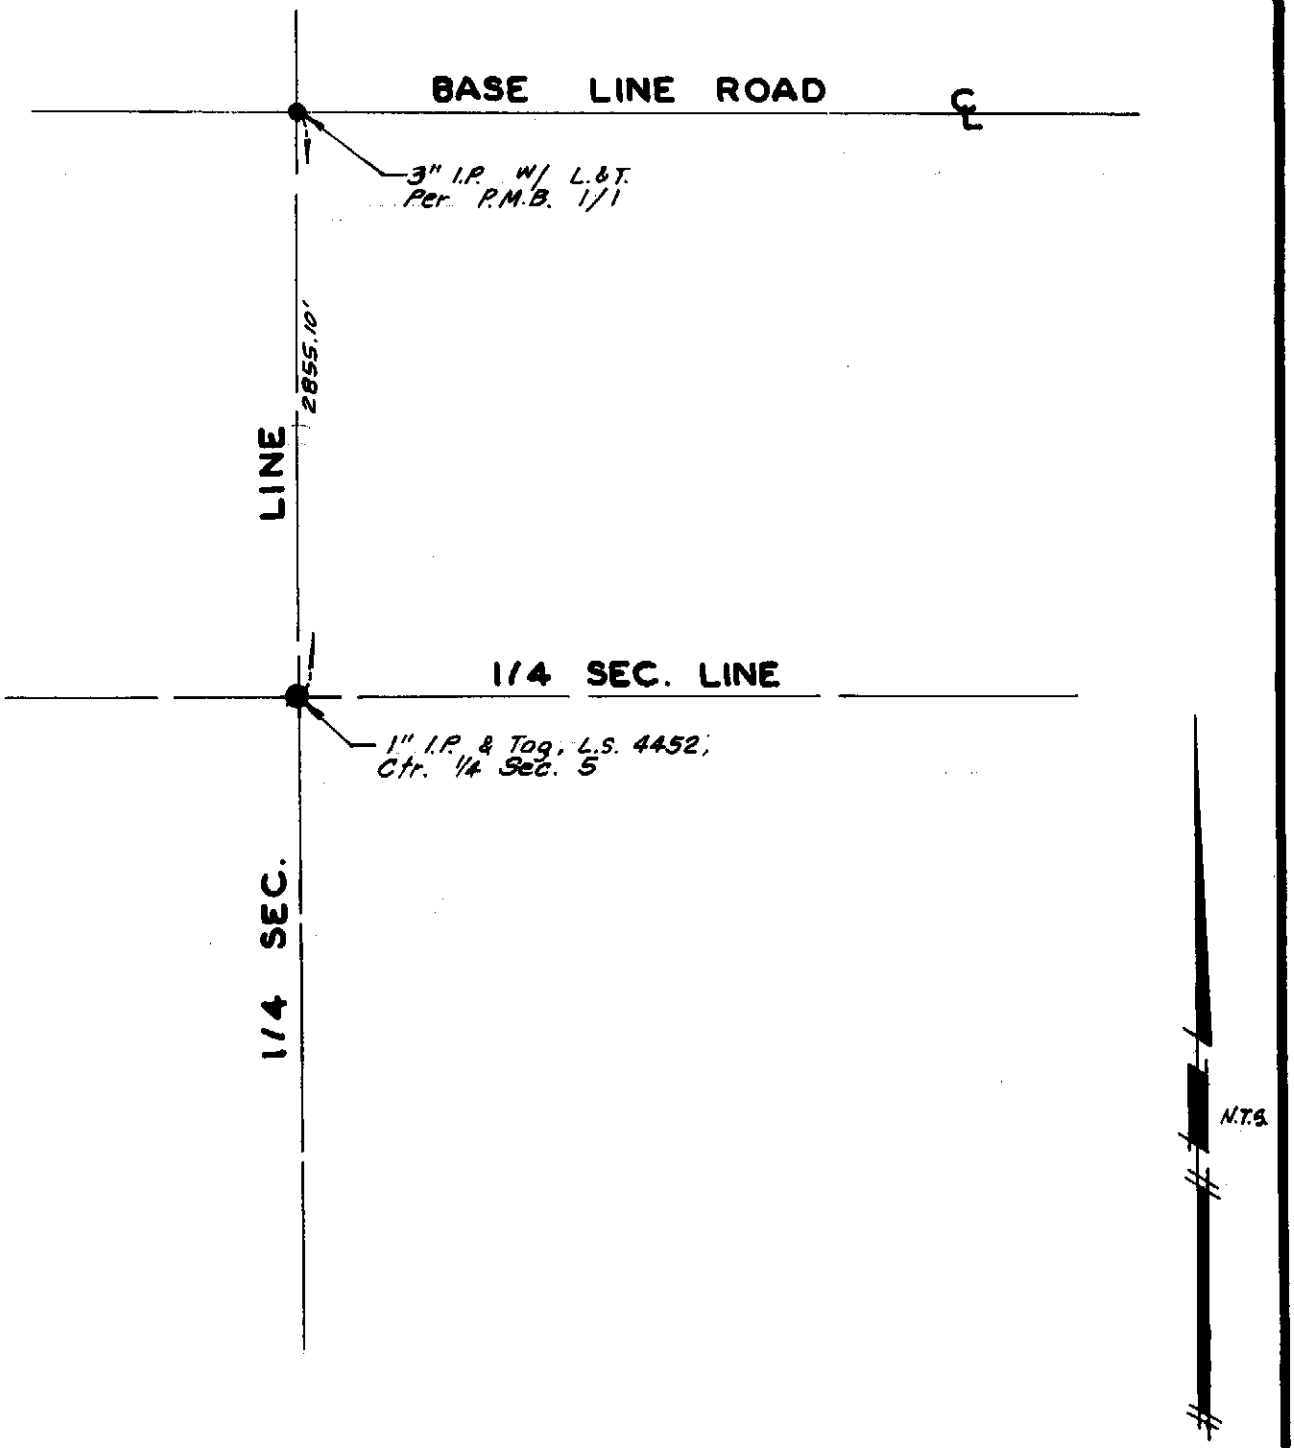

REF.: R.S. 36 / 38

city of rancho cucamonga — STREET TIE	
COMPILED FROM SAN BERNARDINO COUNTY SURVEYOR'S RECORDS By: Linville-Sanderson-Horn & Assoc.	CENTER 1/4 SECTION 5
ENGR. / L.S. _____	FIELD REVIEW _____ DATE _____
R.C.E. / L.S. No. _____ DATE _____	TIE BOOK 4 PAGE 3

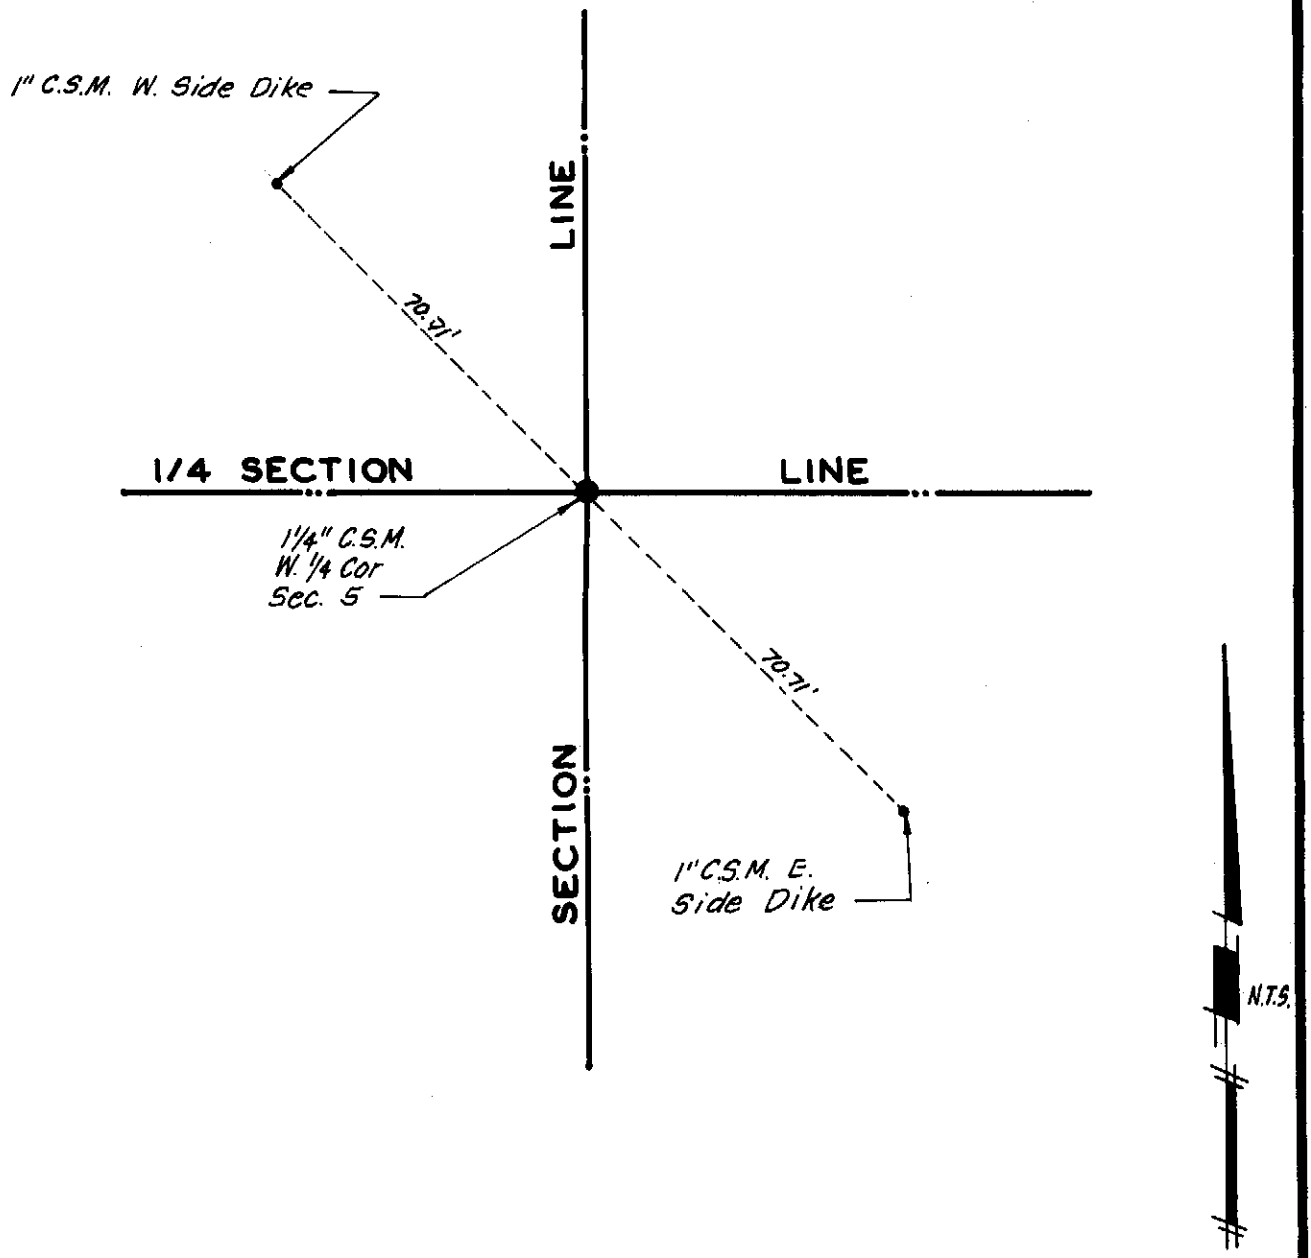

REF.: C.S.F.B. 484 / 24

city of rancho cucamonga — STREET TIE	
COMPILED FROM SAN BERNARDINO COUNTY SURVEYOR'S RECORDS By: Linville-Sanderson-Horn & Assoc.	W. 1/4 COR. SEC. 5 T1S R6W
ENGR. / L. S. _____	FIELD REVIEW _____ DATE _____
R.C.E. / L.S. No. _____ DATE _____	TIE BOOK 4 PAGE 4

MONUMENT FOUND

city of rancho cucamonga STREET TIE	
	CTR. SEC. 6 T1S R6W
ENGR. / L. S.	FIELD REVIEW DATE
R.C.E. / L.S. No. DATE	TIE BOOK 4 PAGE 5

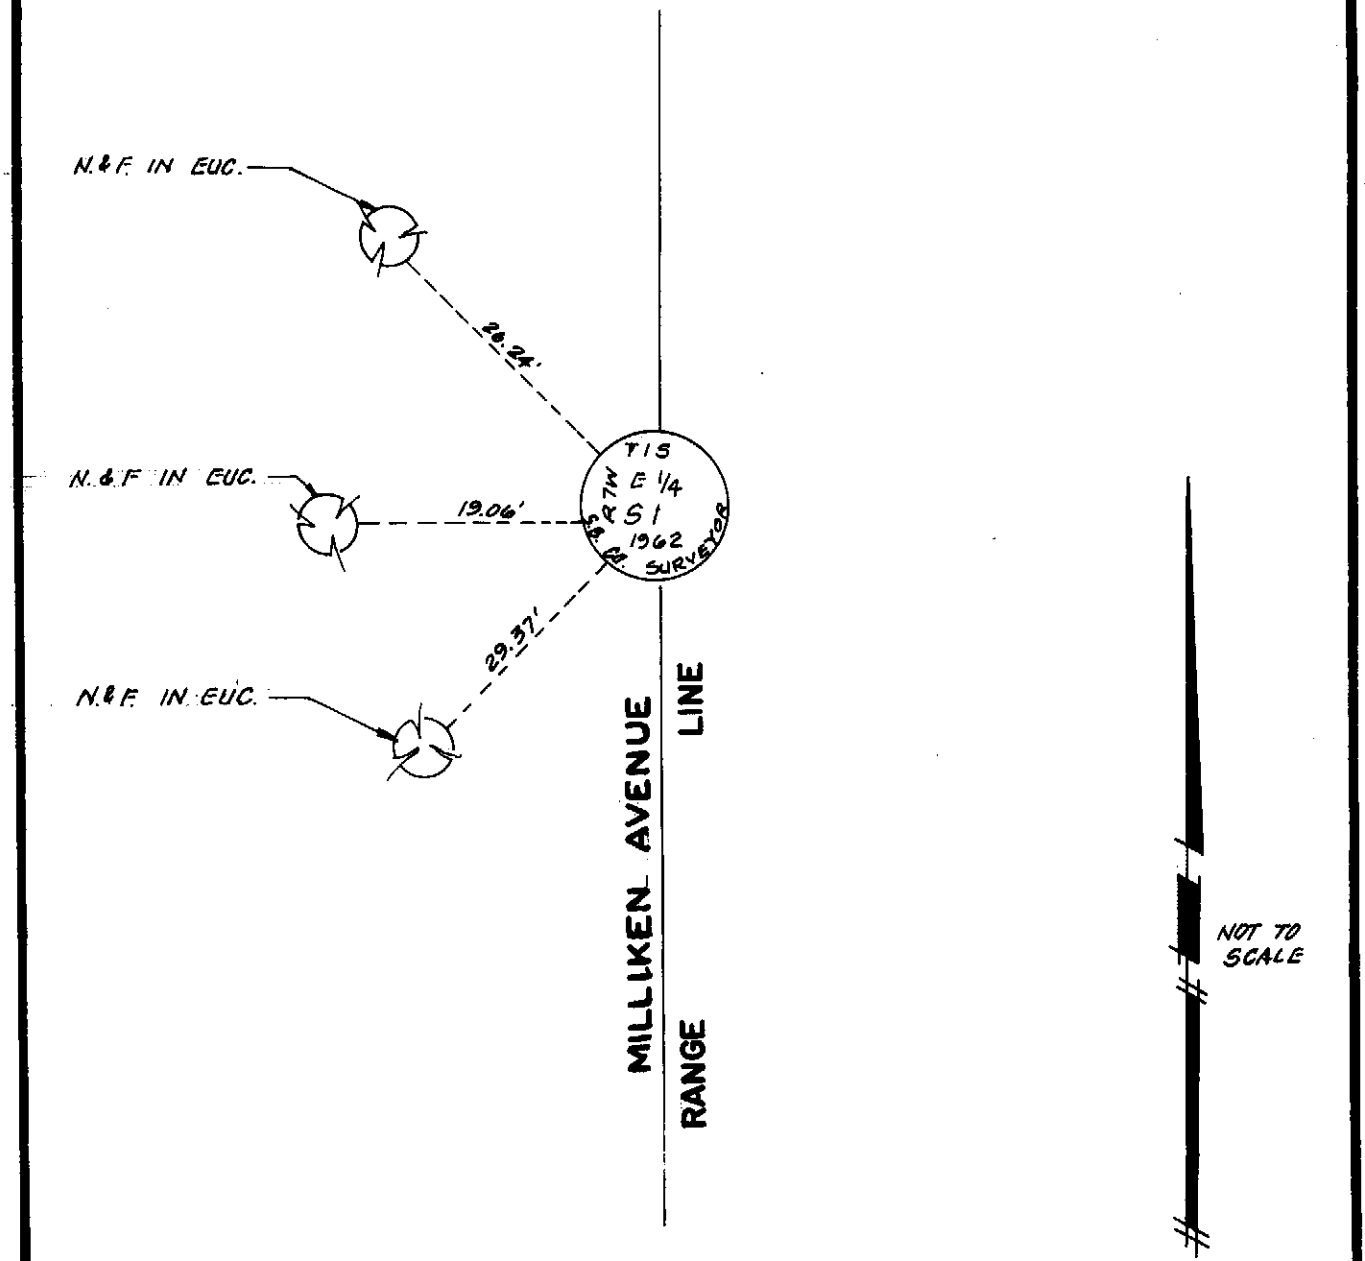

REF.: C.S.F.B. 503 / 56

city of rancho cucamonga — STREET TIE	
COMPILED FROM SAN BERNARDINO COUNTY SURVEYOR'S RECORDS By: Linville-Sanderson-Horn & Assoc.	MILLIKEN AVENUE AT E. 1/4 COR. SEC. 1
ENGR. / L.S.	FIELD REVIEW ____ DATE ____
R.C.E. / L.S. No. ____ DATE ____	TIE BOOK 4 PAGE 6

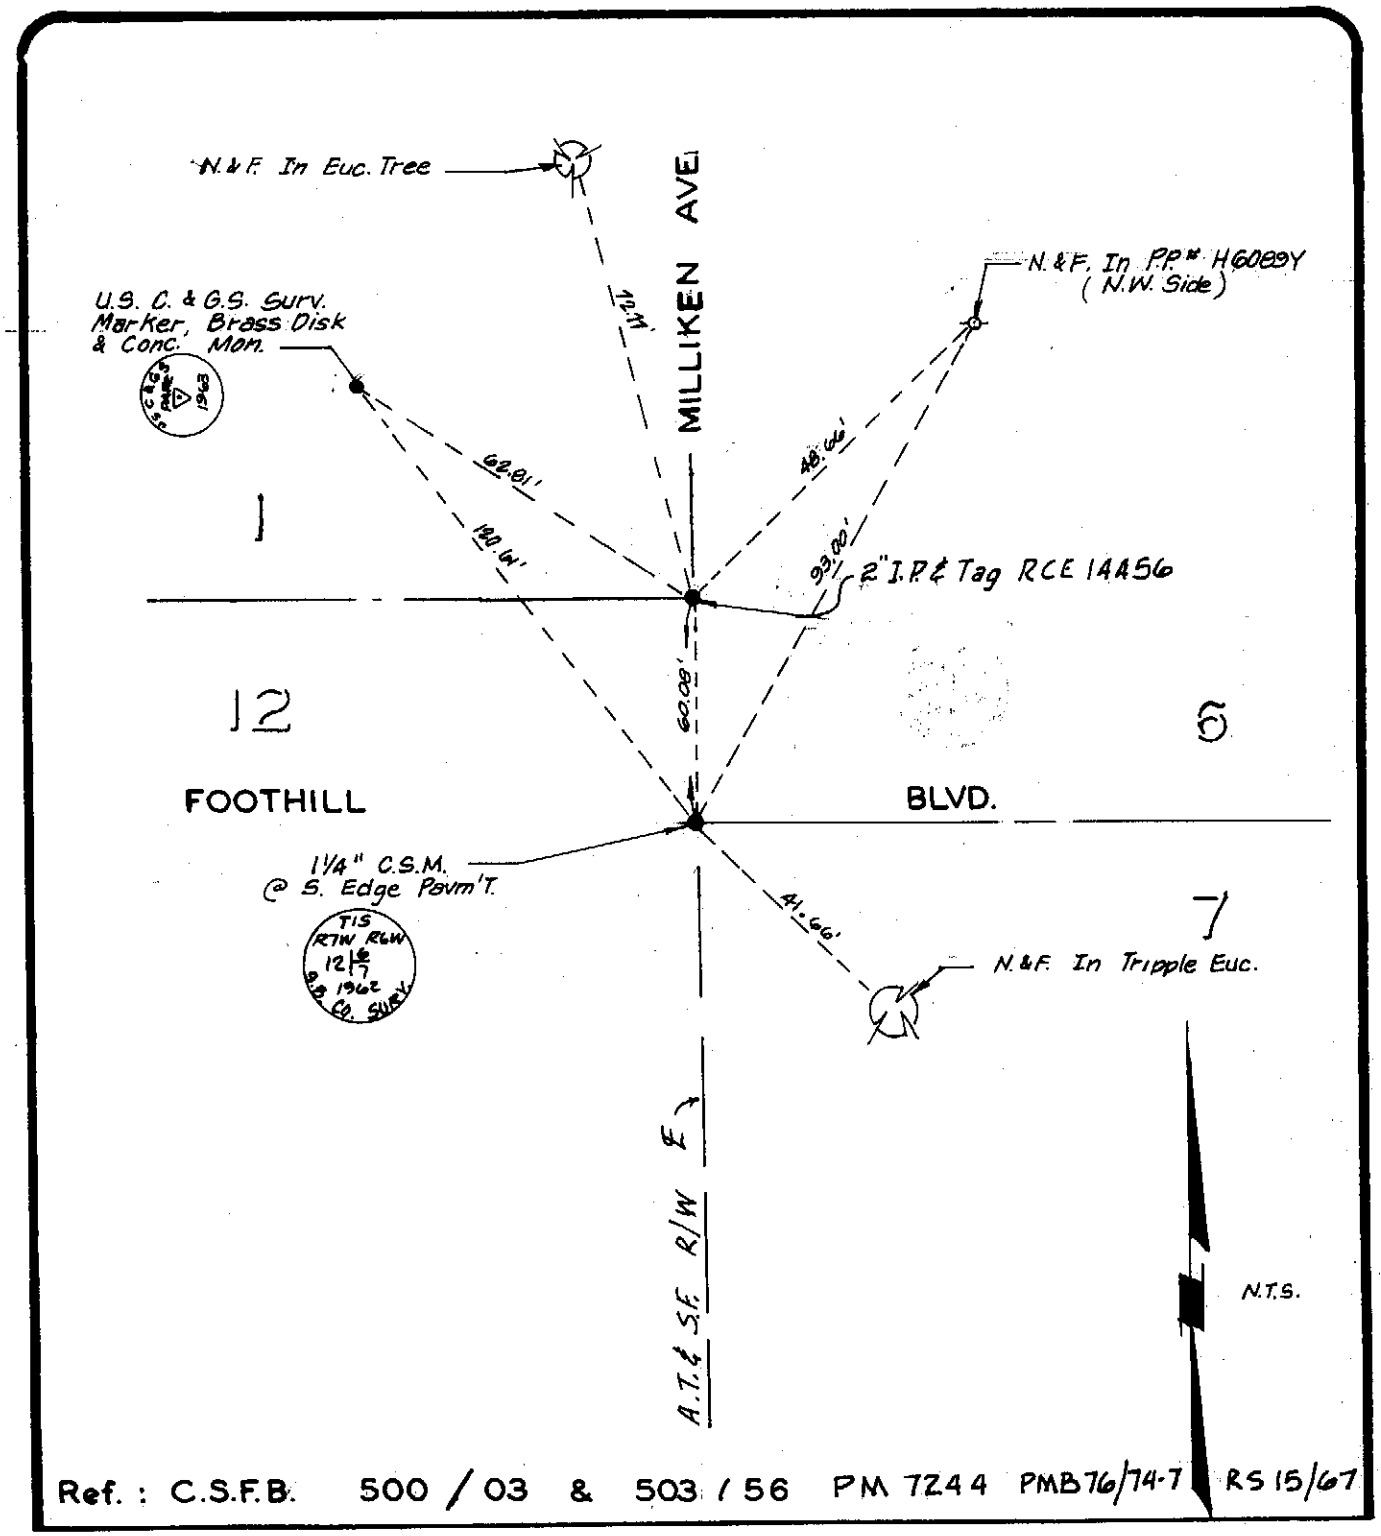

city of rancho cucamonga — STREET TIE	
COMPILED FROM SAN BERNARDINO COUNTY SURVEYOR'S RECORDS By: Linville-Sanderson-Horn & Assoc.	FOOTHILL BLVD. & MILLIKEN AVENUE
ENGR. / L.S.	FIELD REVIEW ____ DATE ____
R.C.E. / L.S. No. ____ DATE ____	TIE BOOK 4 PAGE 7

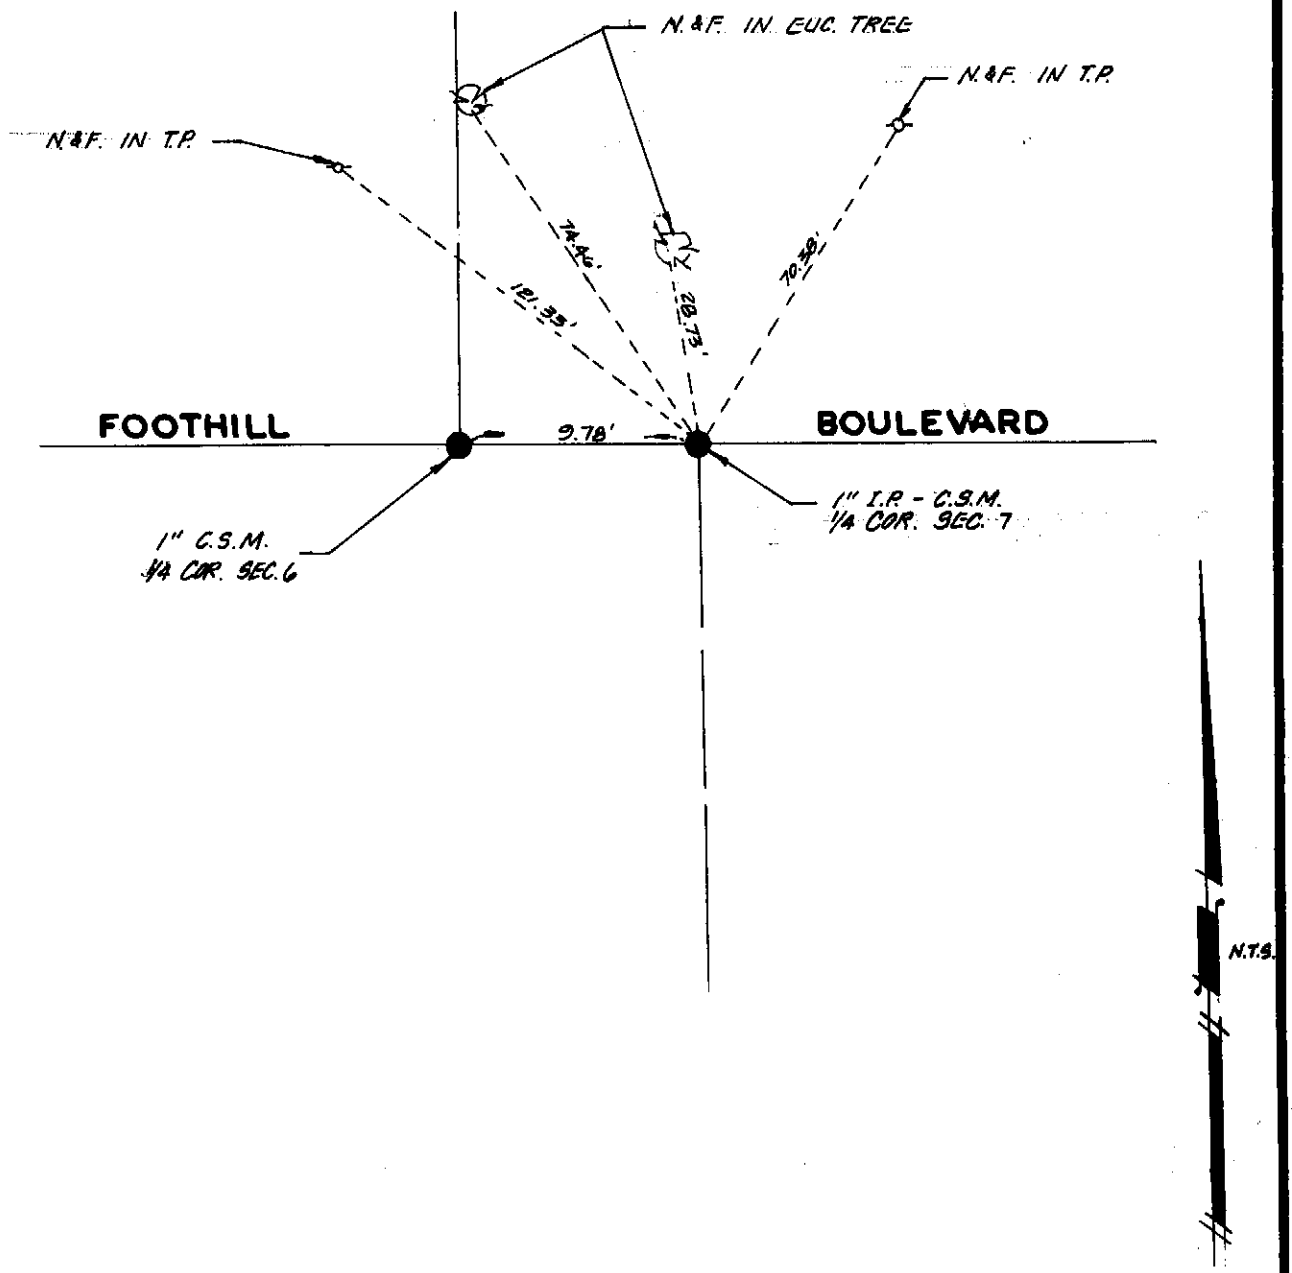

REF.: C.S.F.B. 484/24, 500/08, & 500/09

city of rancho cucamonga — STREET TIE	
COMPILED FROM SAN BERNARDINO COUNTY SURVEYOR'S RECORDS By: Linville-Sanderson-Horn & Assoc.	FOOTHILL BOULEVARD AT 1/4 COR., SECTIONS 6 & 7
ENGR./L.S.	FIELD REVIEW ____ DATE ____
R.C.E./L.S. No. ____ DATE ____	TIE BOOK 4 PAGE 8

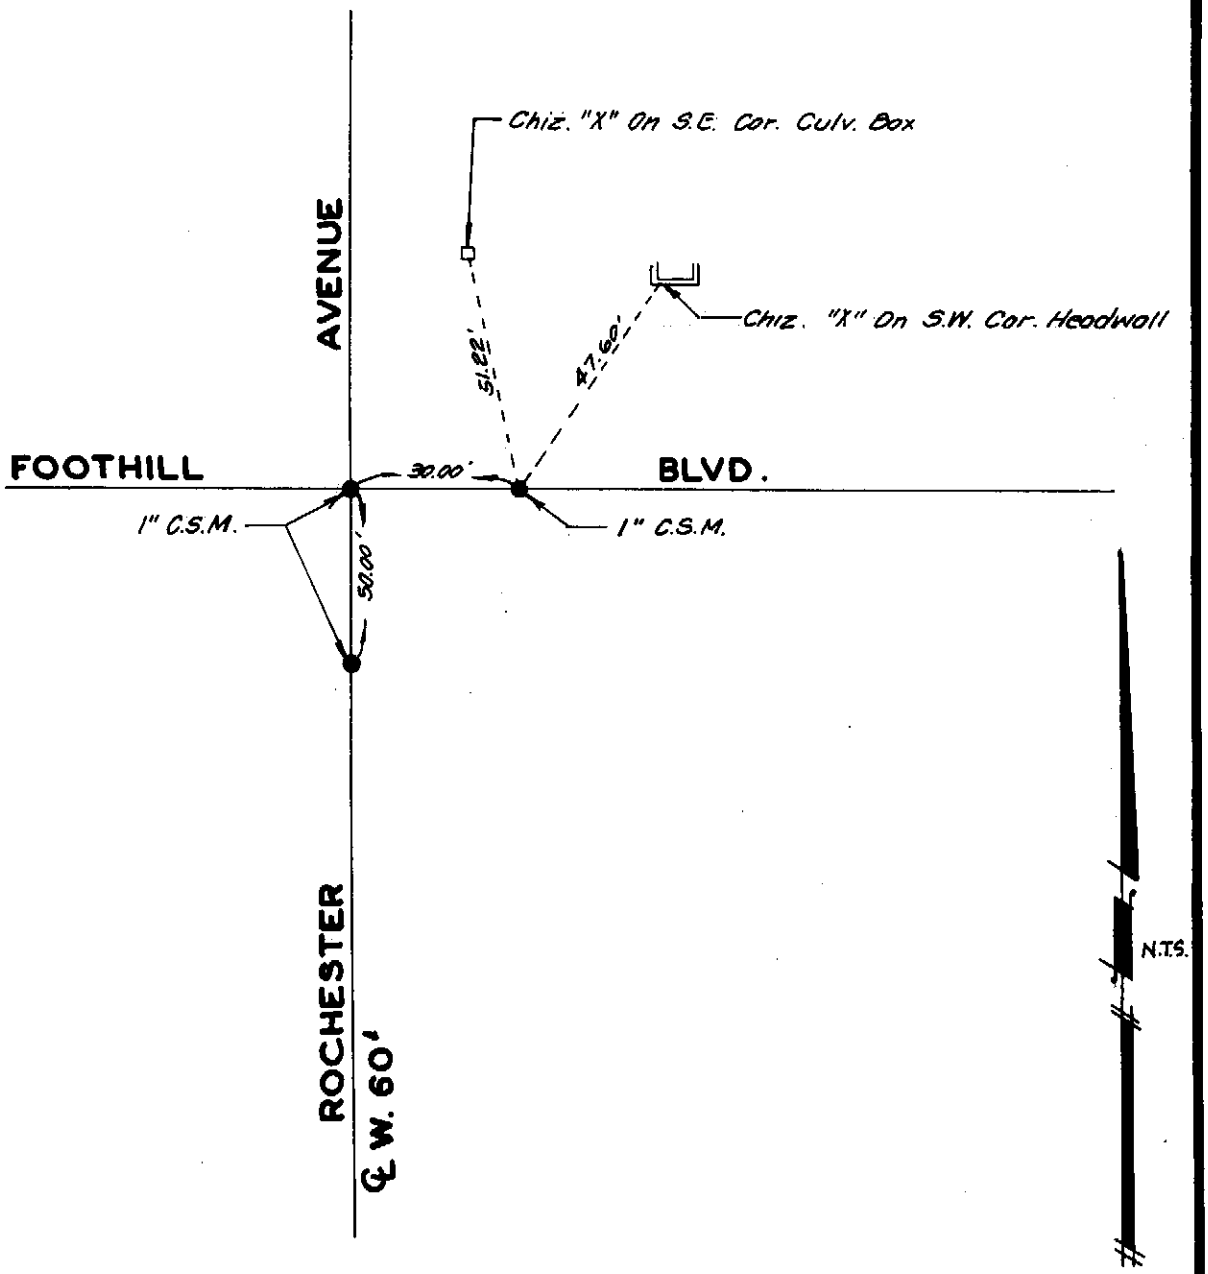

REF.: C.S.F.B. 214 / 04

city of rancho cucamonga — STREET TIE	
COMPILED FROM SAN BERNARDINO COUNTY SURVEYOR'S RECORDS By: Linville-Sanderson-Horn & Assoc.	FOOTHILL BOULEVARD & ROCHESTER AVENUE
ENGR. / L.S. _____	FIELD REVIEW _____ DATE _____
R.C.E. / L.S. No. _____ DATE _____	TIE BOOK 4 PAGE 9

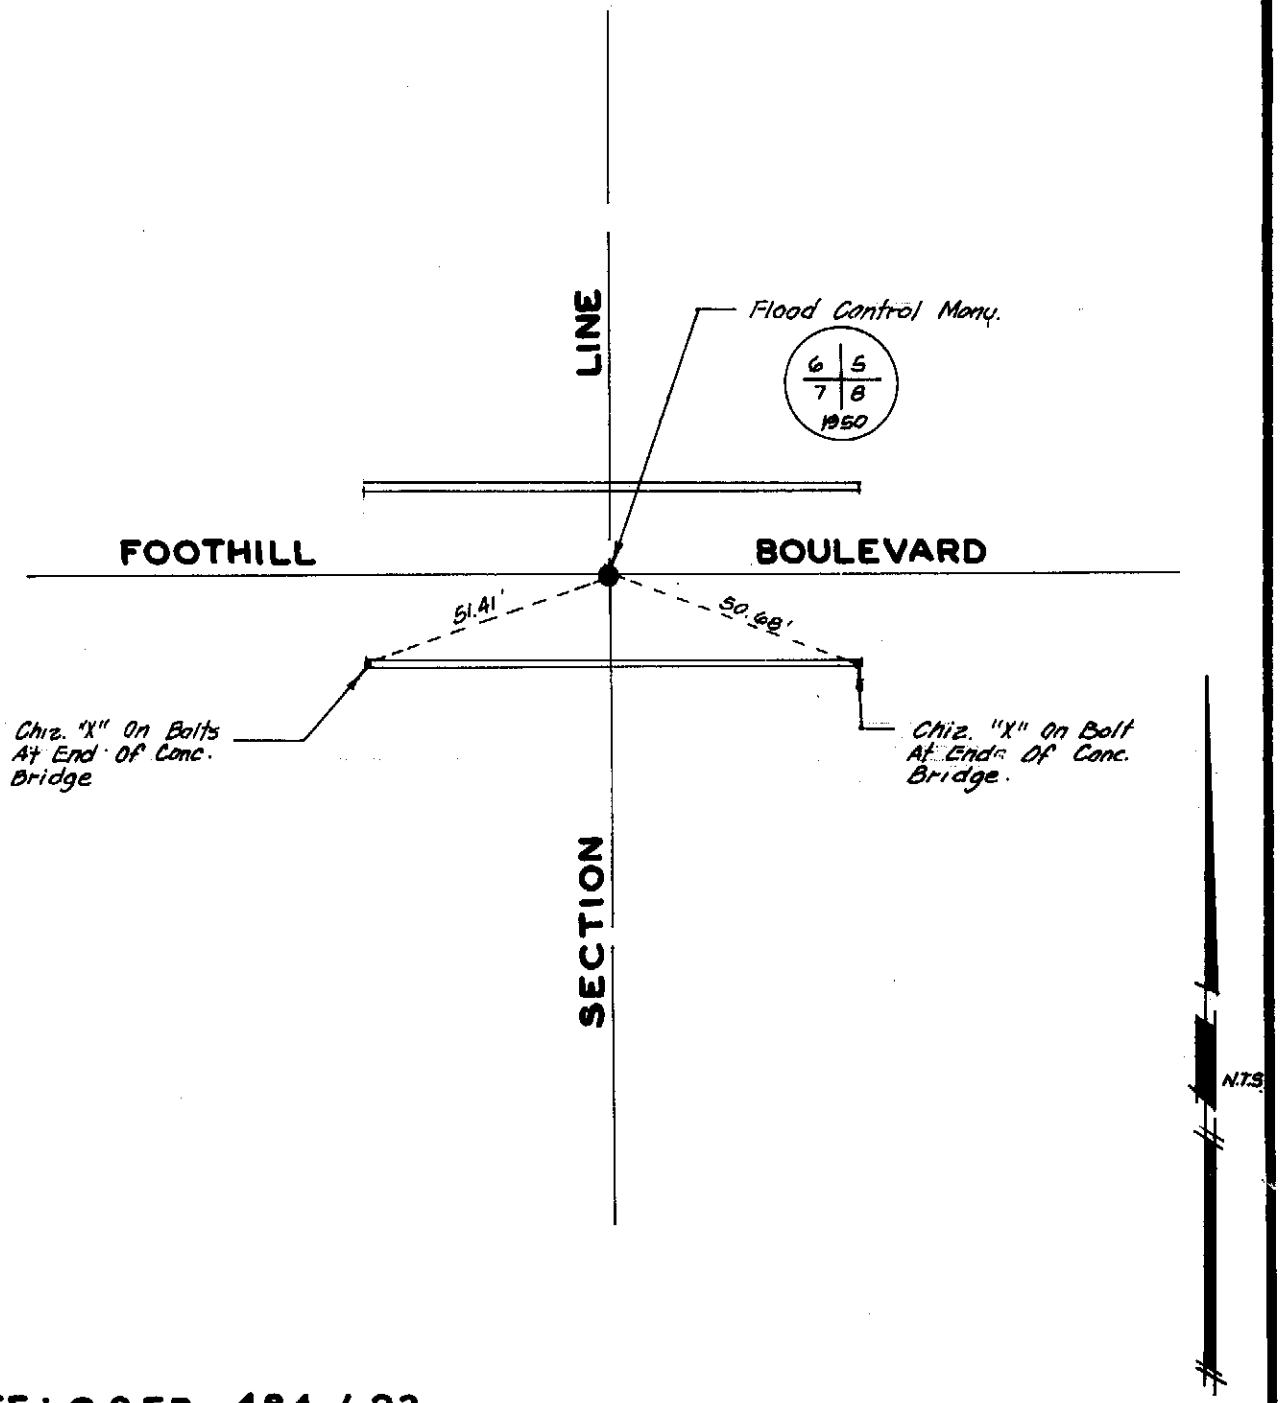

REF. : C.S.F.B. 484 / 23

city of rancho cucamonga — STREET TIE	
COMPILED FROM SAN BERNARDINO COUNTY SURVEYOR'S RECORDS By: Linville-Sanderson-Horn & Assoc.	FOOTHILL BOULEVARD AT SEC. COR., SECTIONS 5,6,7&8
ENGR. / L.S. _____	FIELD REVIEW _____ DATE _____
R.C.E. / L.S. No. _____ DATE _____	TIE BOOK 4 PAGE 10

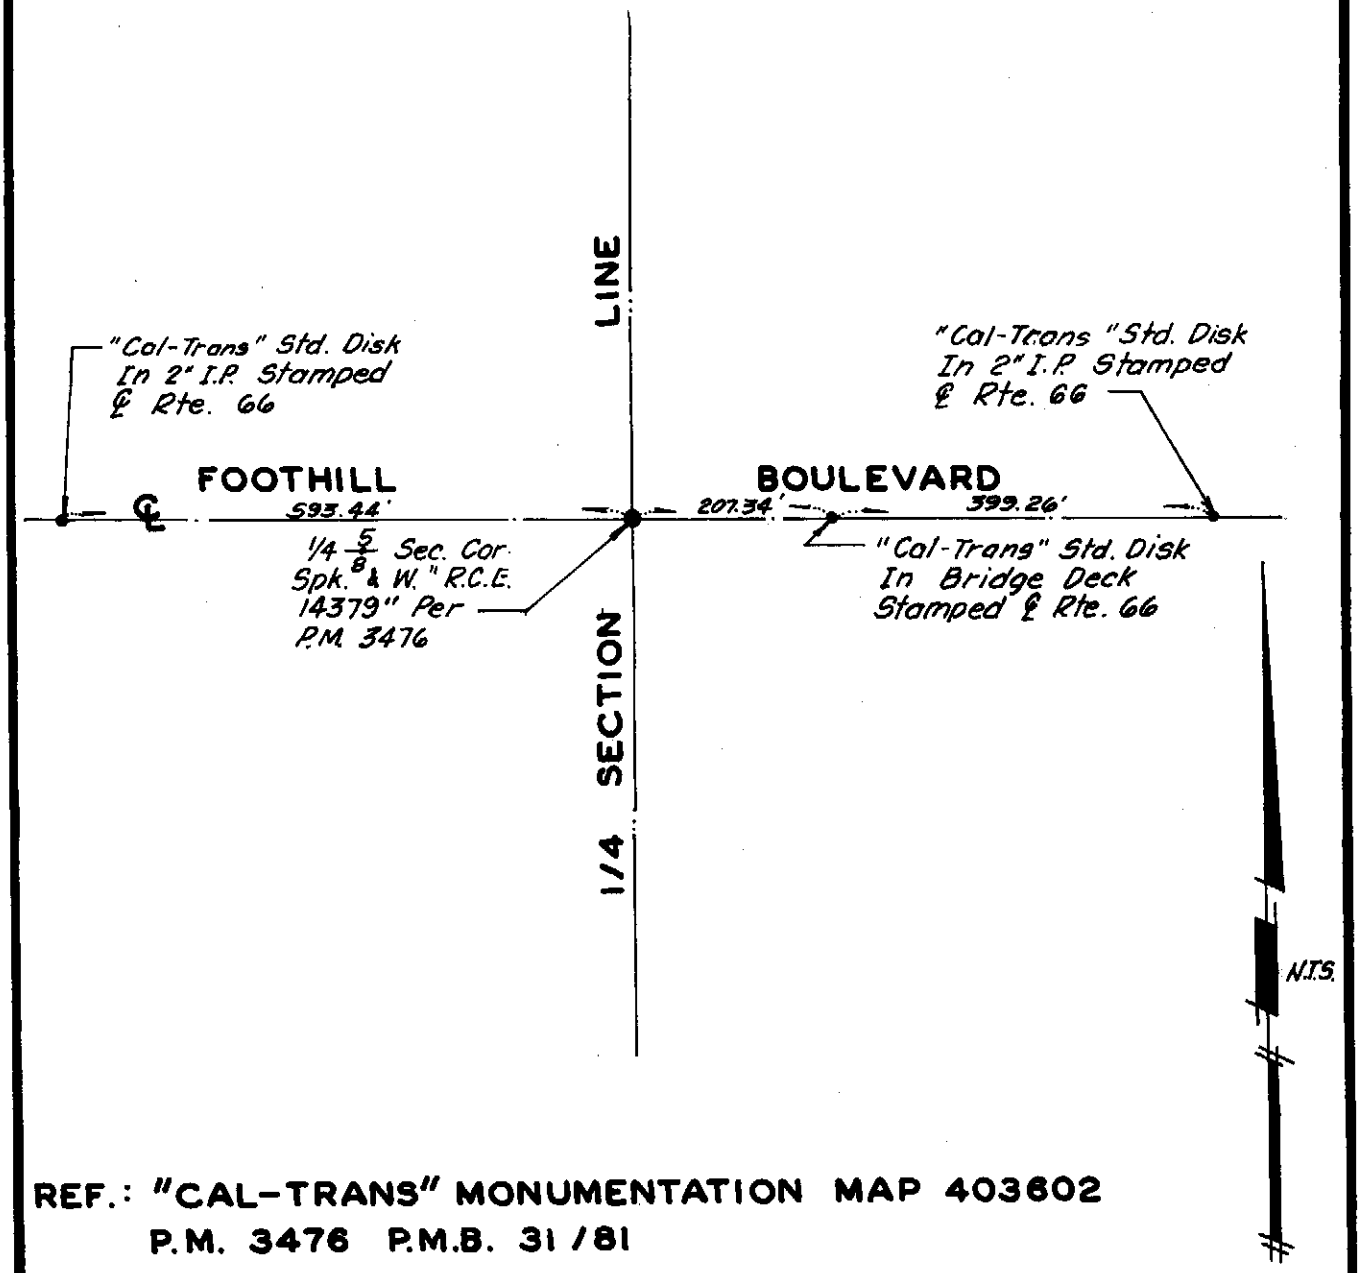

REF.: "CAL-TRANS" MONUMENTATION MAP 403602
P.M. 3476 P.M.B. 31/81

city of rancho cucamonga — STREET TIE	
COMPILED FROM SAN BERNARDINO COUNTY SURVEYOR'S RECORDS By: Linville-Sanderson-Horn & Assoc.	FOOTHILL BOULEVARD AT NORTH 1/4 COR. SEC. 8
ENGR. / L.S.	FIELD REVIEW ____ DATE ____
R.C.E. / L.S. No. ____ DATE ____	TIE BOOK 4 PAGE 11

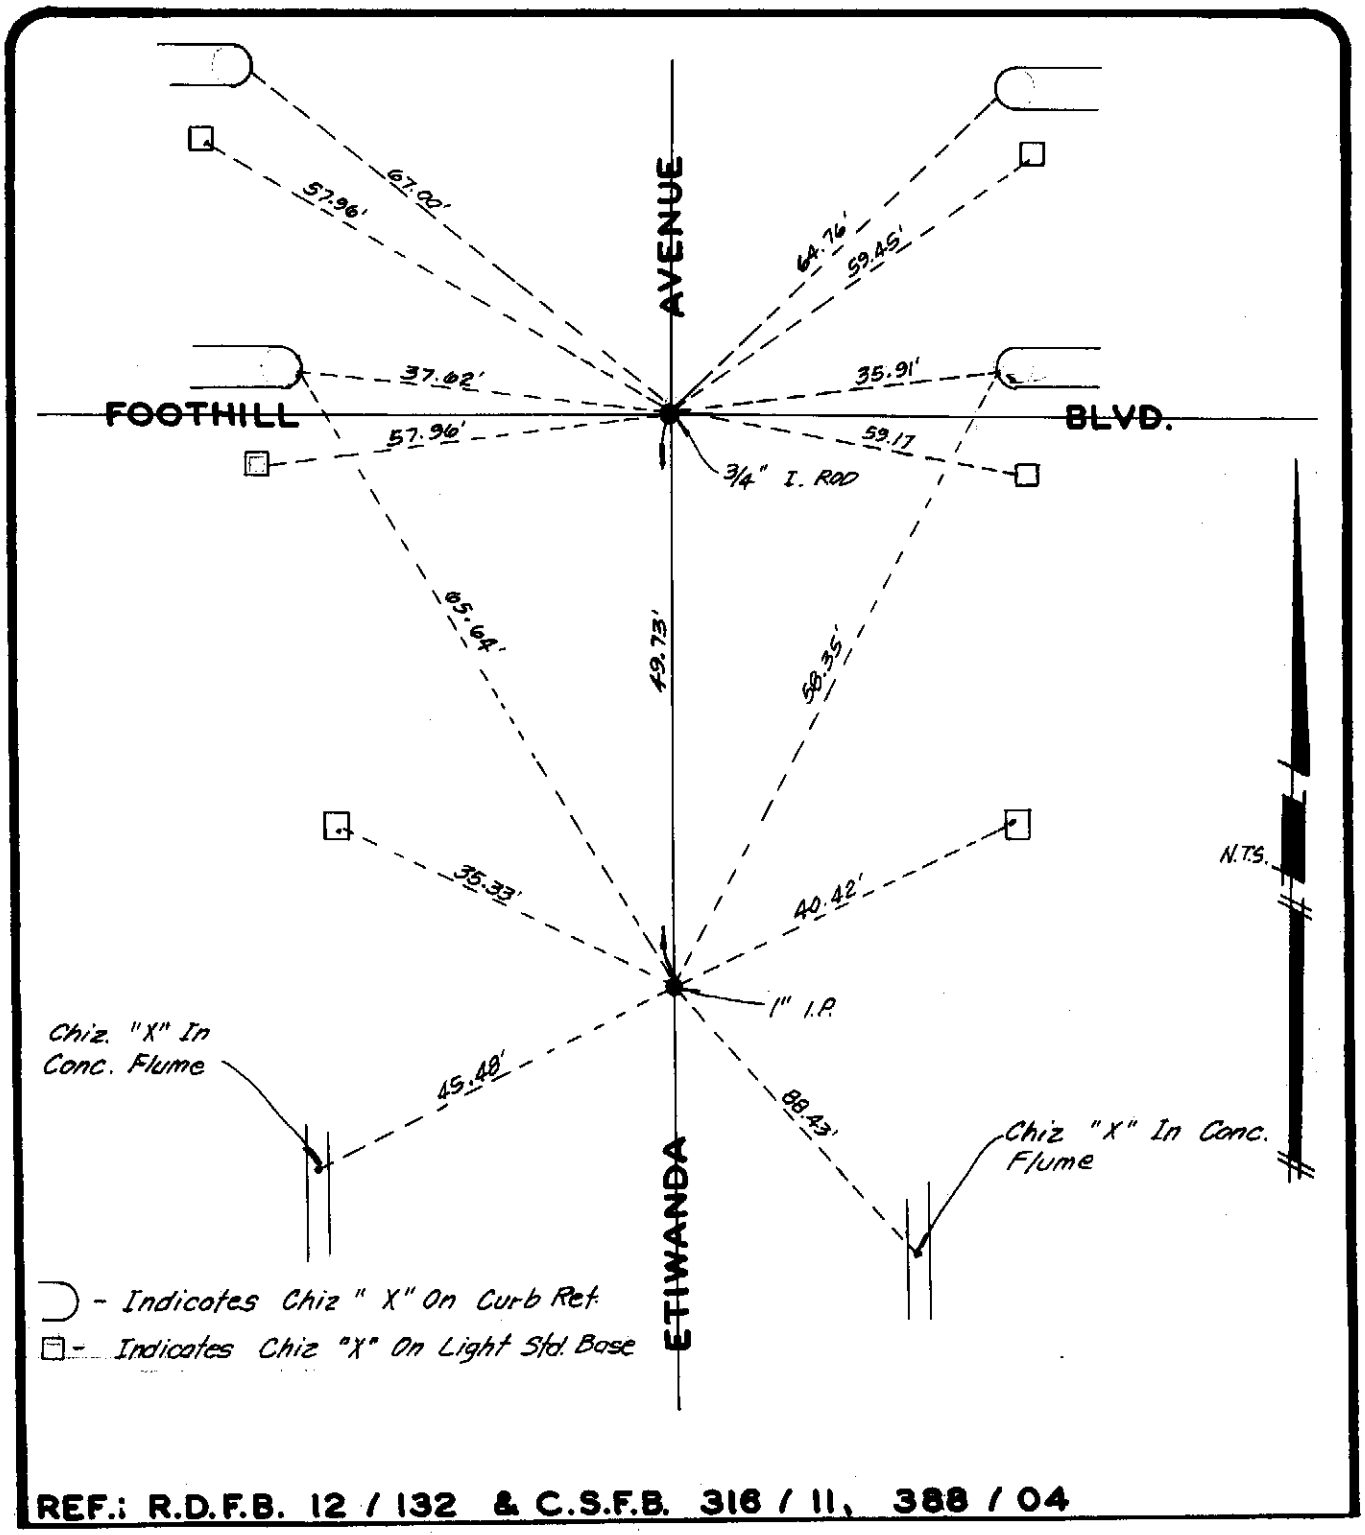

REF.: R.D.F.B. 12 / 132 & C.S.F.B. 316 / 11, 388 / 04

city of rancho cucamonga — STREET TIE	
COMPILED FROM SAN BERNARDINO COUNTY SURVEYOR'S RECORDS By: Linville-Sanderson-Horn & Assoc.	FOOTHILL BOULEVARD & ETIWANDA AVENUE
ENGR. / L.S.	FIELD REVIEW ____ DATE ____
R.C.E. / L.S. No. ____ DATE ____	TIE BOOK 4 PAGE 12

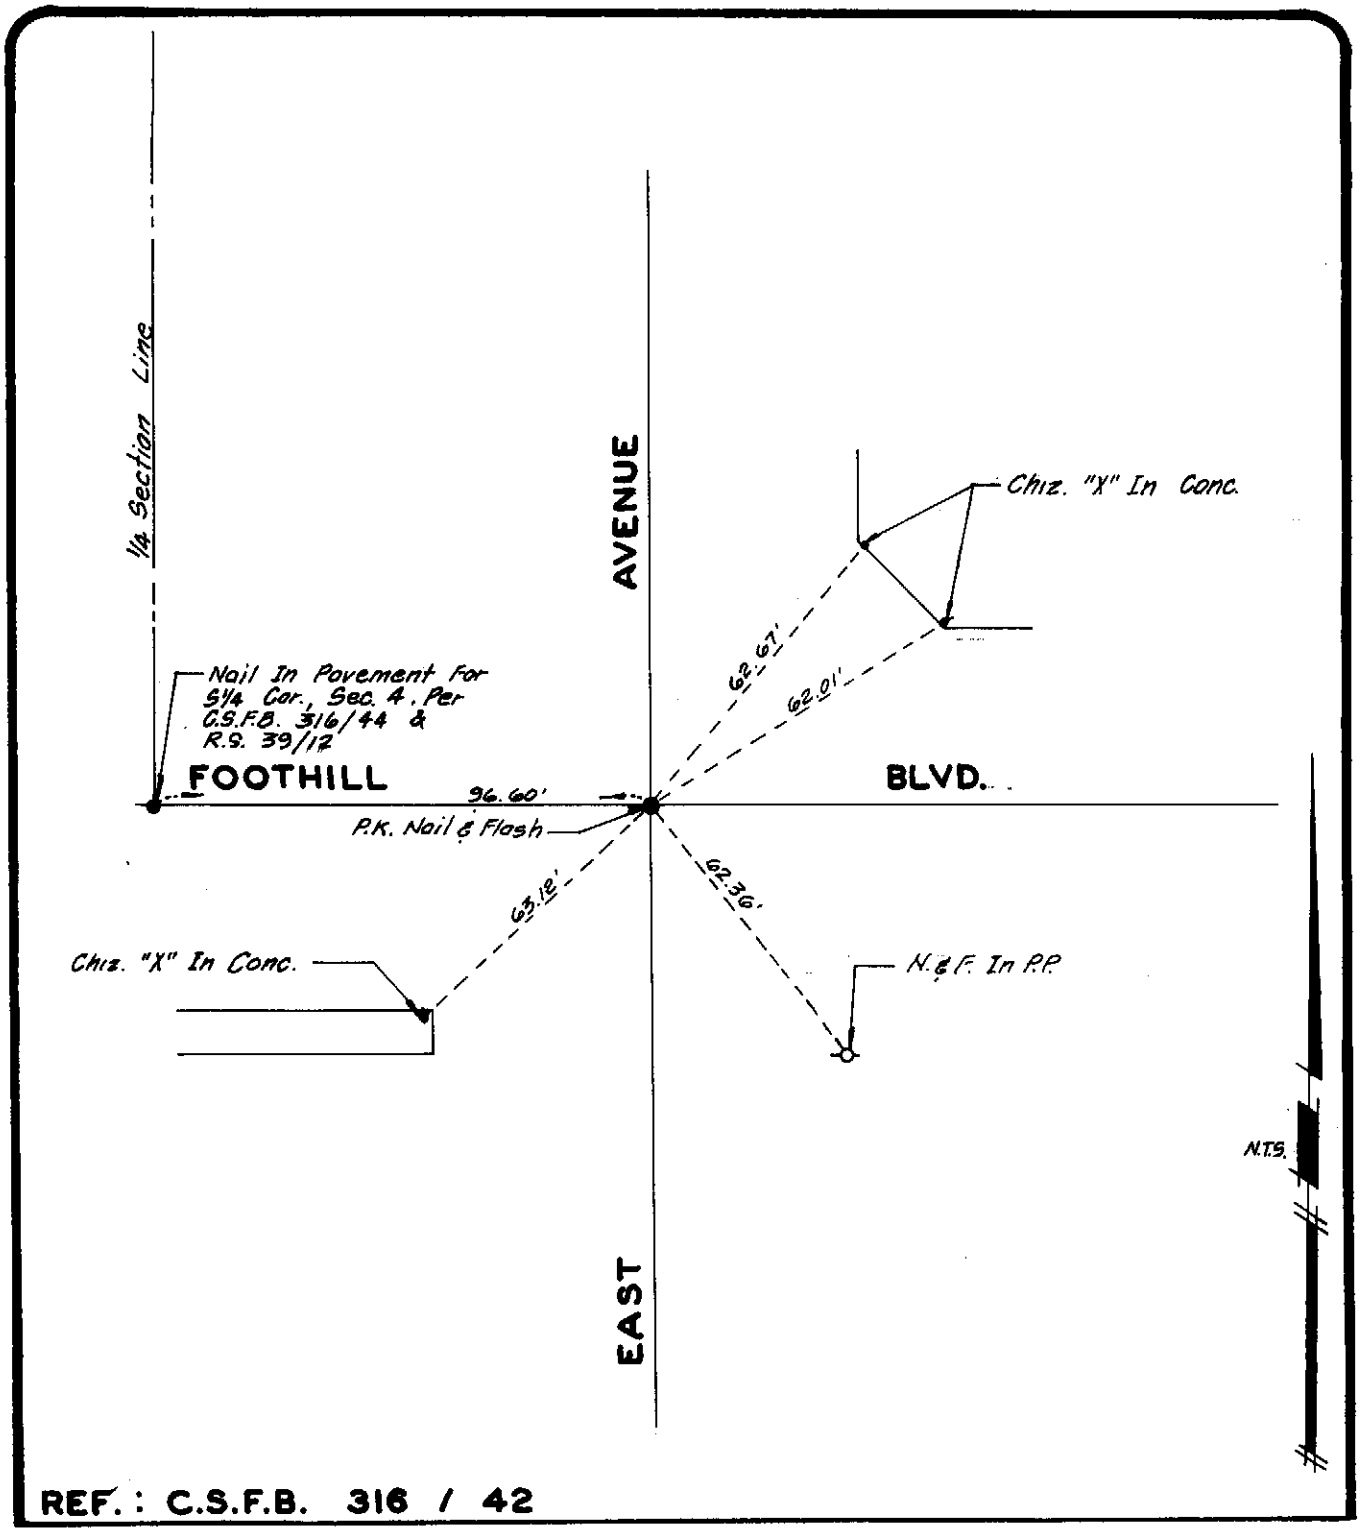

REF.: C.S.F.B. 316 / 42

city of rancho cucamonga — STREET TIE	
COMPILED FROM SAN BERNARDINO COUNTY SURVEYOR'S RECORDS By: Linville-Sanderson-Horn & Assc	FOOTHILL BOULEVARD & EAST AVENUE
ENGR. / L. S. _____	FIELD REVIEW _____ DATE _____
R.C.E. / L.S. No. _____ DATE _____	TIE BOOK 4 PAGE 13

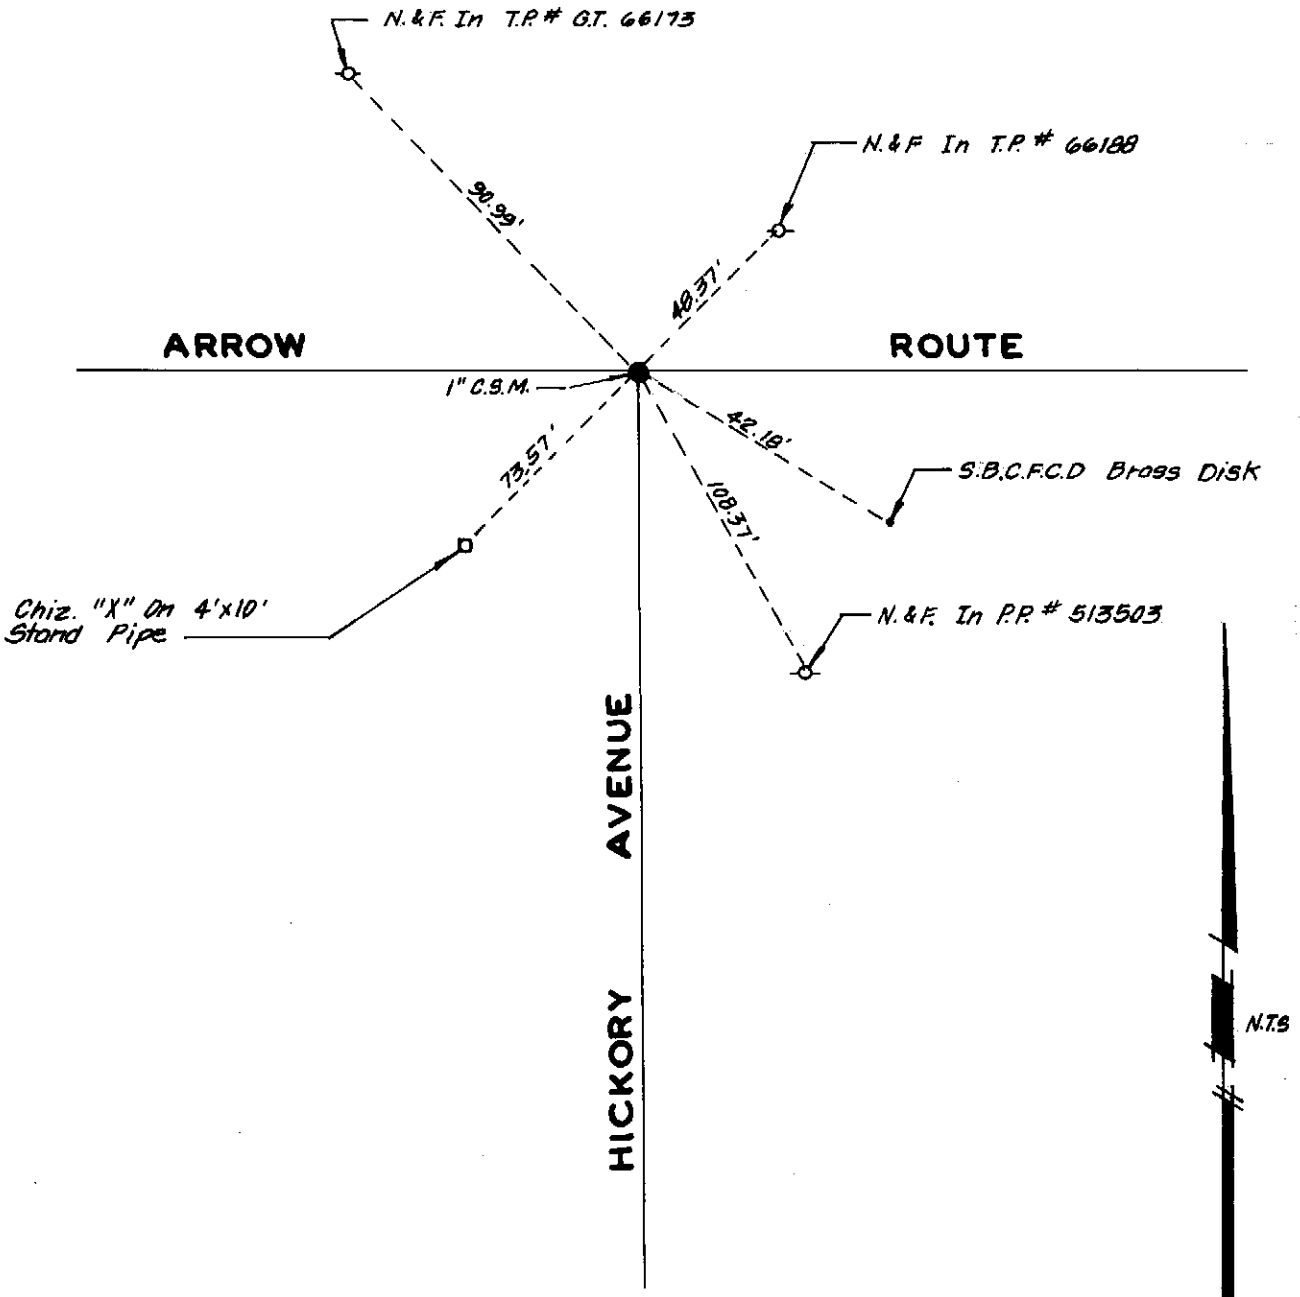

REF.: C.S.F.B. 369 / 17 & 4015 / 42

city of rancho cucamonga — STREET TIE	
COMPILED FROM SAN BERNARDINO COUNTY SURVEYOR'S RECORDS By: Linville-Sanderson-Horn & Ass...	ARROW ROUTE & HICKORY AVENUE
ENGR. / L.S. _____	FIELD REVIEW _____ DATE _____
R.C.E. / L.S. No. _____ DATE _____	TIE BOOK 4 PAGE 14

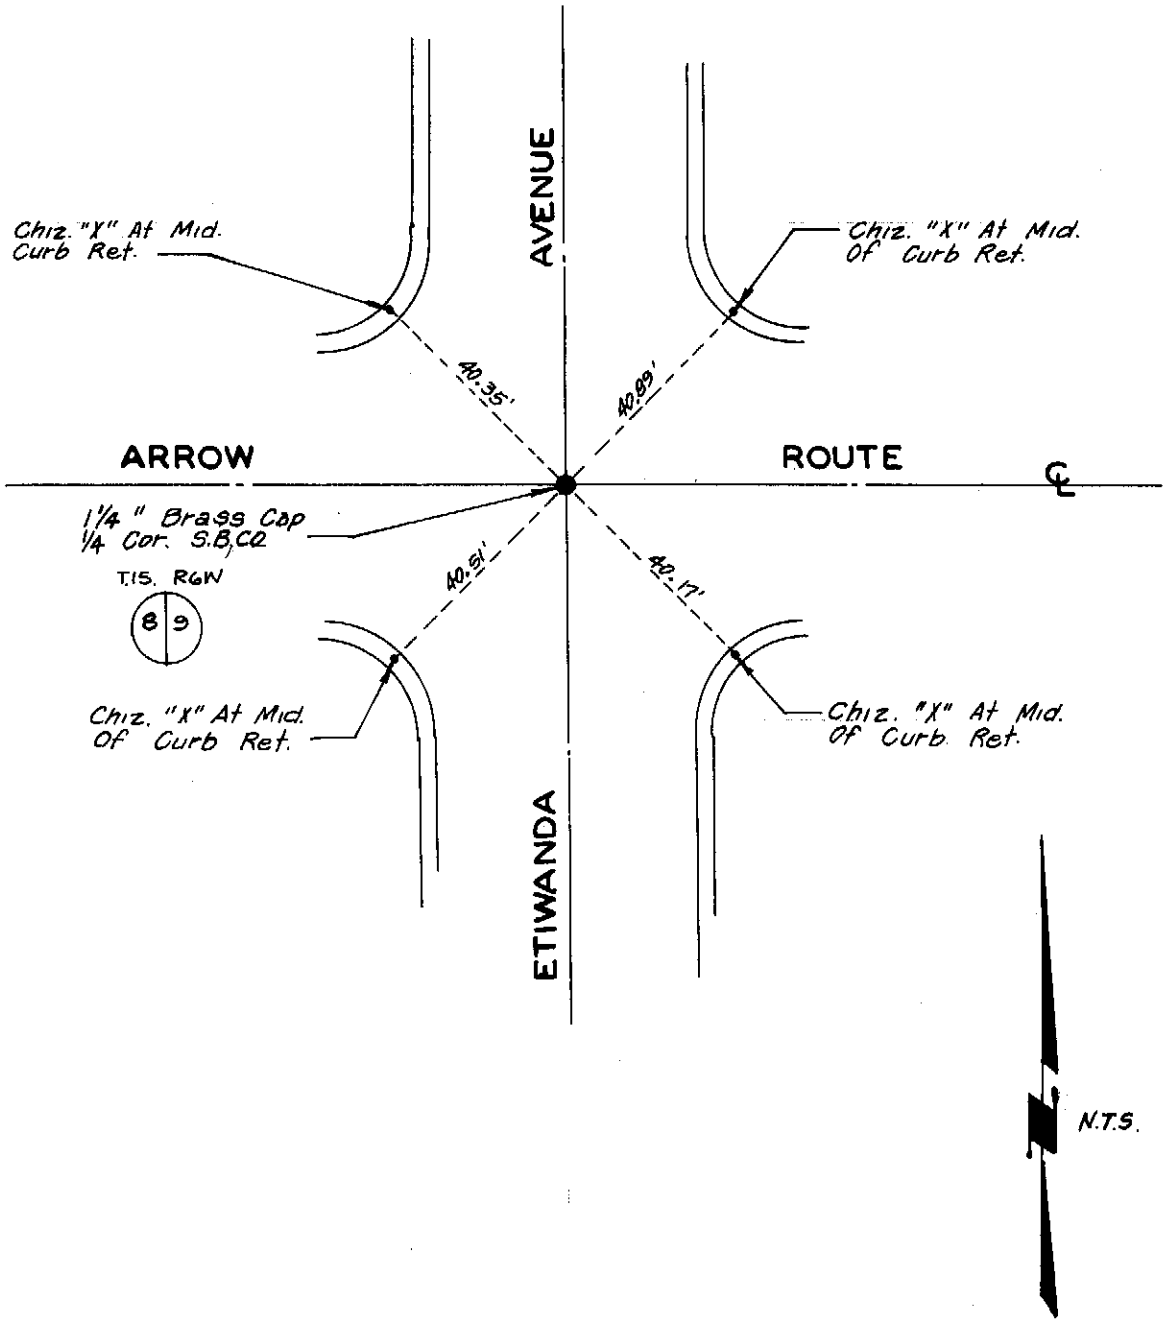

Ref.: C.S.F.B. 4015 / 169

city of rancho cucamonga — STREET TIE	
COMPILED FROM SAN BERNARDINO COUNTY SURVEYOR'S RECORDS By: Linville-Sanderson-Horn & Assoc.	ARROW ROUTE & ETIWANDA AVENUE
ENGR. / L.S. _____	FIELD REVIEW _____ DATE _____
R.C.E. / L.S. No. _____ DATE _____	TIE BOOK 4 PAGE 15

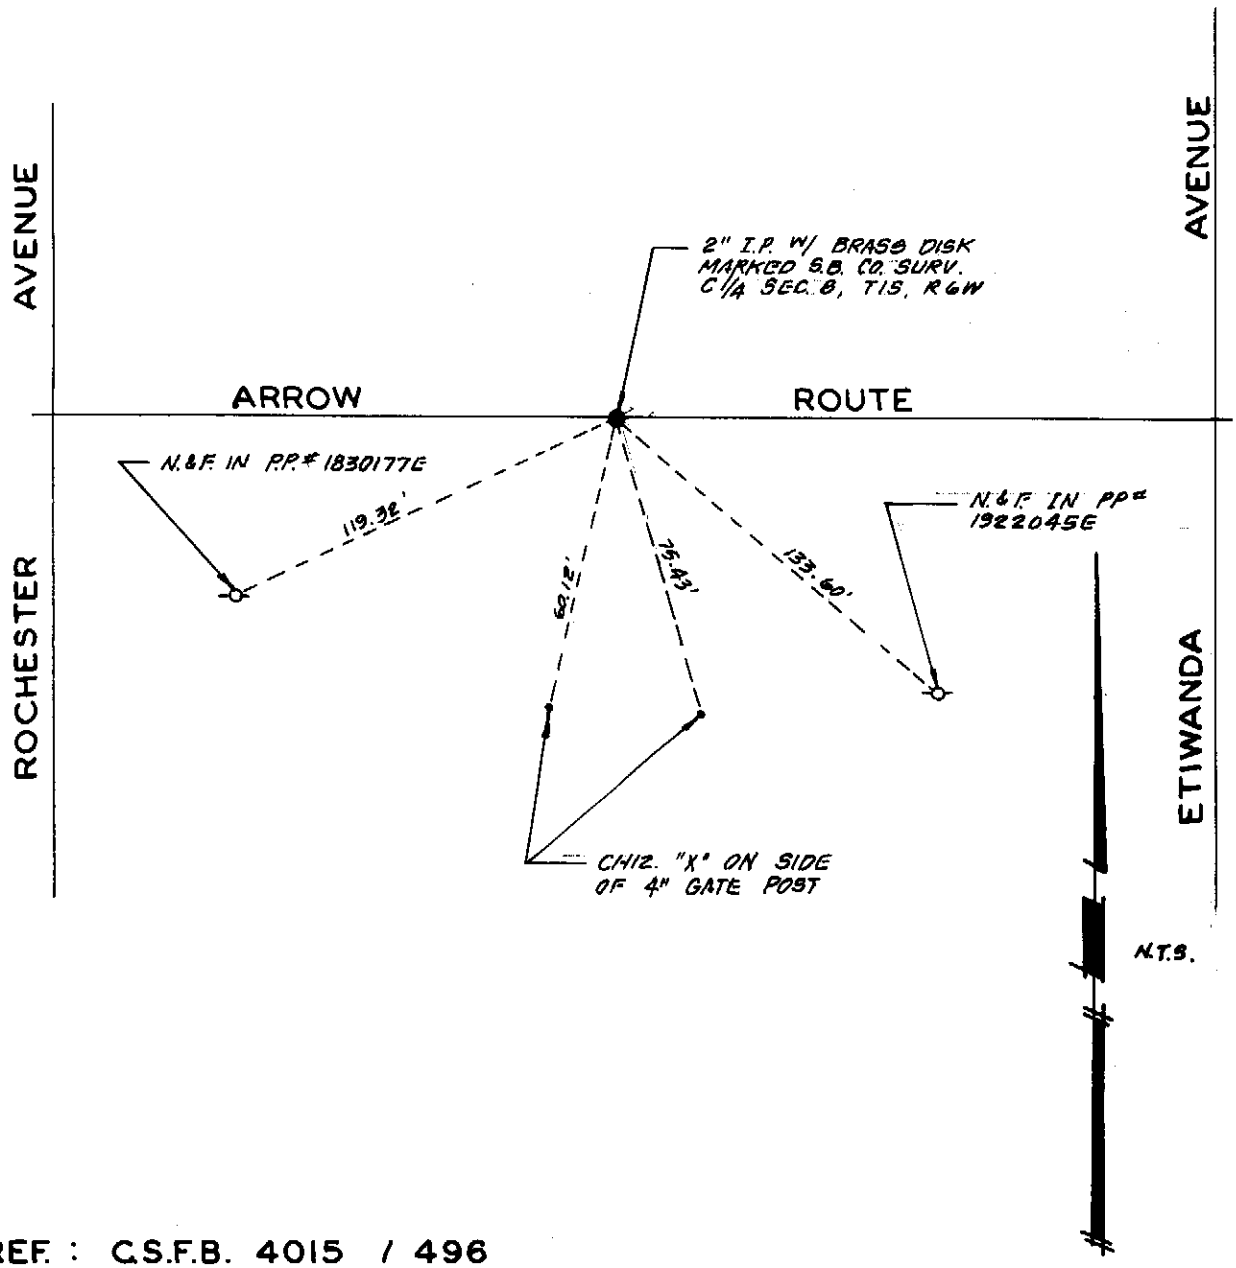

REF. : C.S.F.B. 4015 / 496

city of rancho cucamonga — STREET TIE	
COMPILED FROM SAN BERNARDINO COUNTY SURVEYOR'S RECORDS **By: Linville-Sanderson-Horn & Assoc.**	ARROW ROUTE & C.1/4 SEC. 8, T.1S., R.6 W.
ENGR. / L.S.	FIELD REVIEW ____ DATE ____
R.C.E. / L.S. No. ____ DATE ____	TIE BOOK 4 PAGE 16

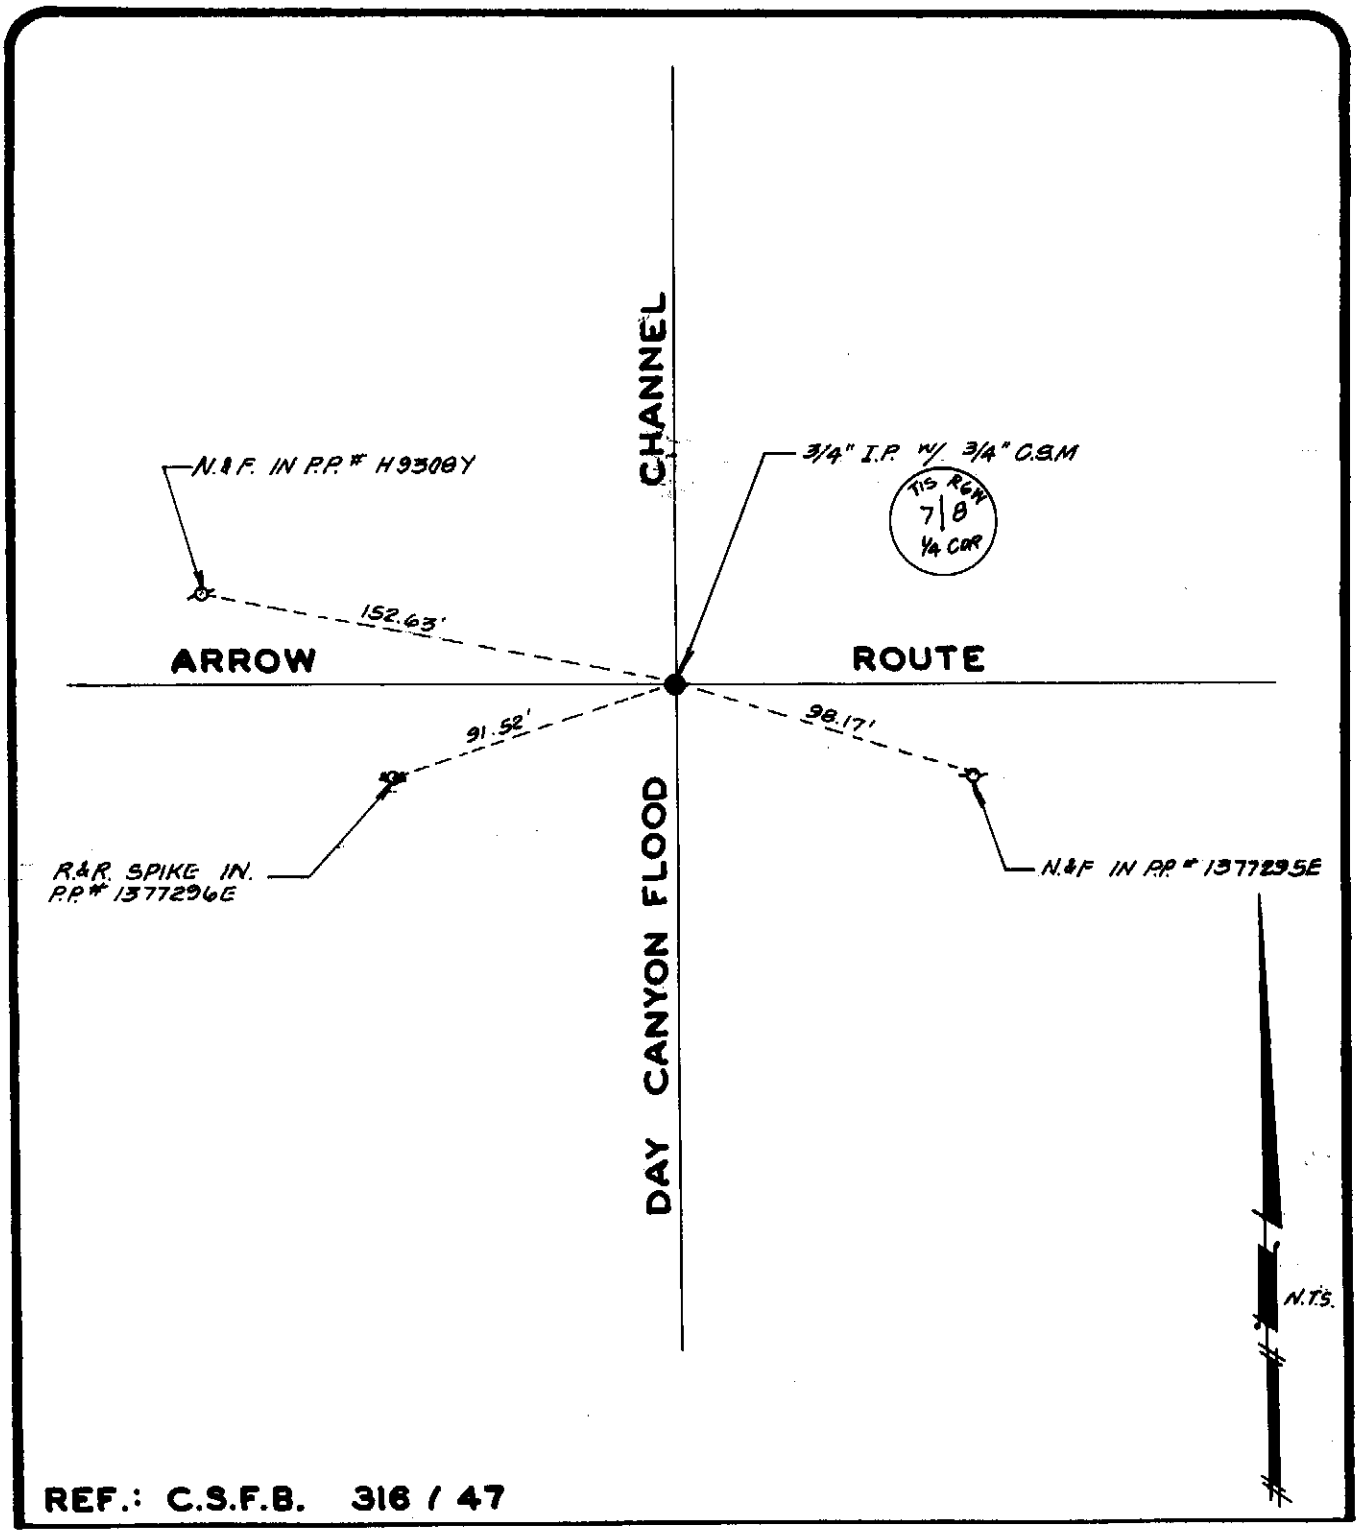

REF.: C.S.F.B. 316 / 47

city of rancho cucamonga — STREET TIE	
COMPILED FROM SAN BERNARDINO COUNTY SURVEYOR'S RECORDS By: Linville-Sanderson-Horn & Assoc.	DAY CANYON CHANNEL & ARROW ROUTE
ENGR. / L.S.	FIELD REVIEW DATE
R.C.E. / L.S. No. DATE	TIE BOOK 4 PAGE 17

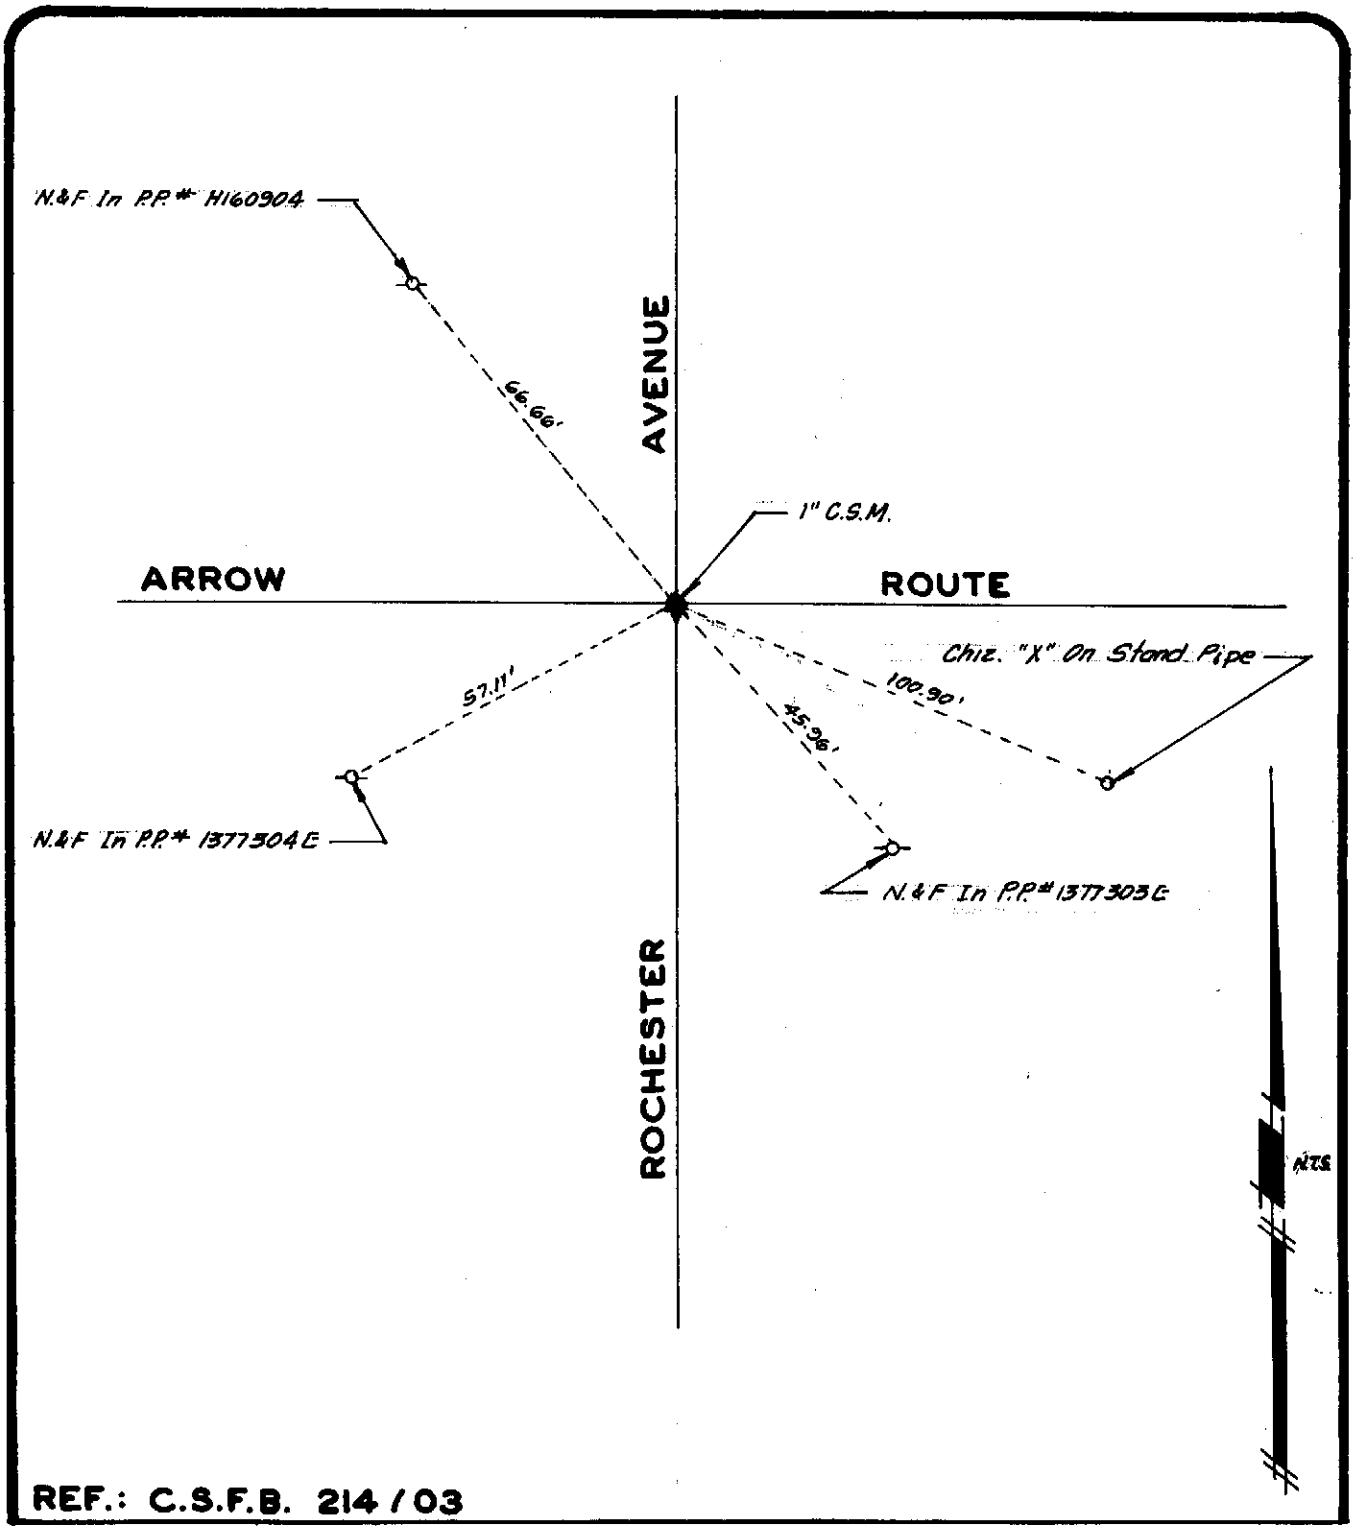

REF.: C.S.F.B. 214 / 03

city of rancho cucamonga — STREET TIE	
COMPILED FROM SAN BERNARDINO COUNTY SURVEYOR'S RECORDS By: Linville-Sanderson-Horn & Assoc.	ARROW ROUTE & ROCHESTER AVENUE
ENGR. / L.S.	FIELD REVIEW ____ DATE ____
R.C.E. / L.S. No. ____ DATE ____	TIE BOOK 4 PAGE 18

NOTHING FOUND

city of rancho cucamonga — STREET TIE	
	CTR. SEC. 7 T1S R6W
ENGR. / L.S.	FIELD REVIEW DATE
R.C.E. / L.S. No. DATE	TIE BOOK 4 PAGE 19

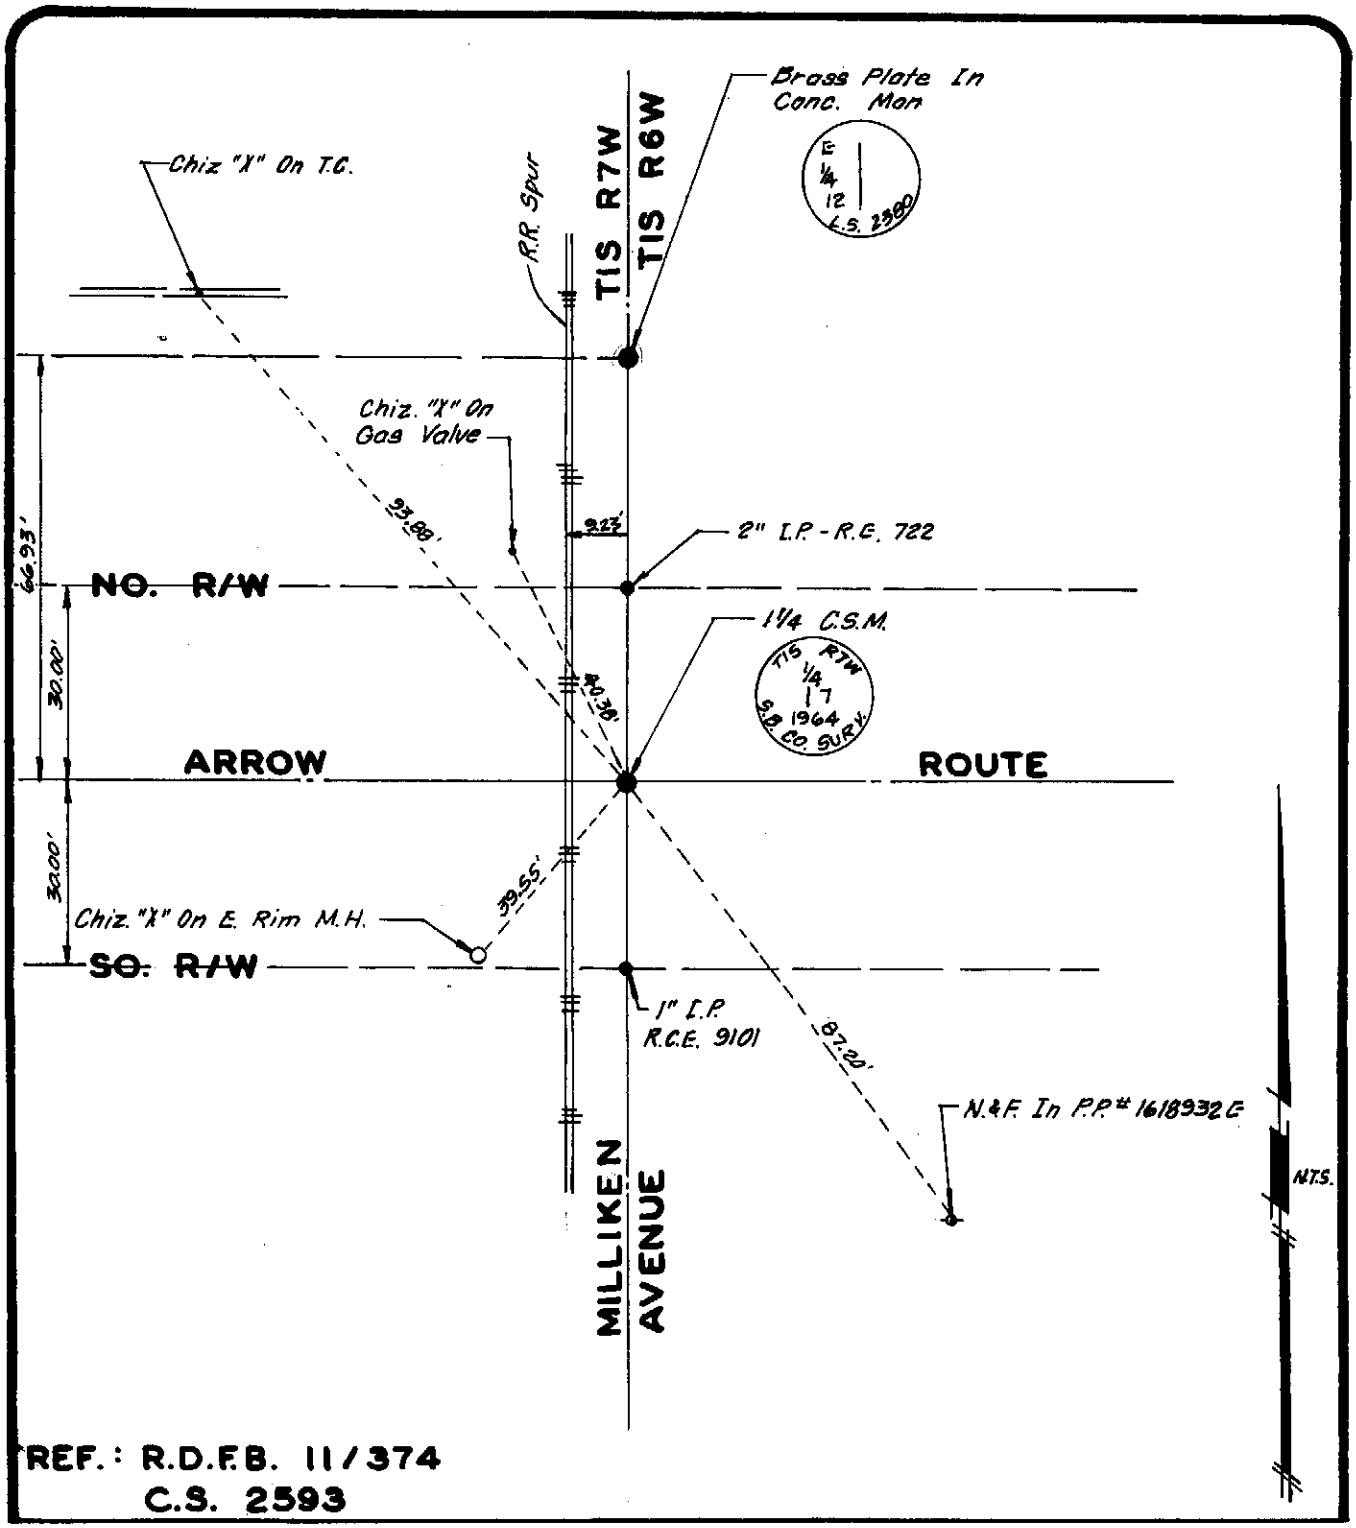

REF.: R.D.F.B. 11/374
C.S. 2593

city of rancho cucamonga — STREET TIE	
COMPILED FROM SAN BERNARDINO COUNTY SURVEYOR'S RECORDS By: Linville-Sanderson-Horn & Assoc.	MILLIKEN AVENUE & ARROW ROUTE
ENGR. / L.S.	FIELD REVIEW ____ DATE ____
R.C.E. / L.S. No. ____ DATE ____	TIE BOOK 4 PAGE 20

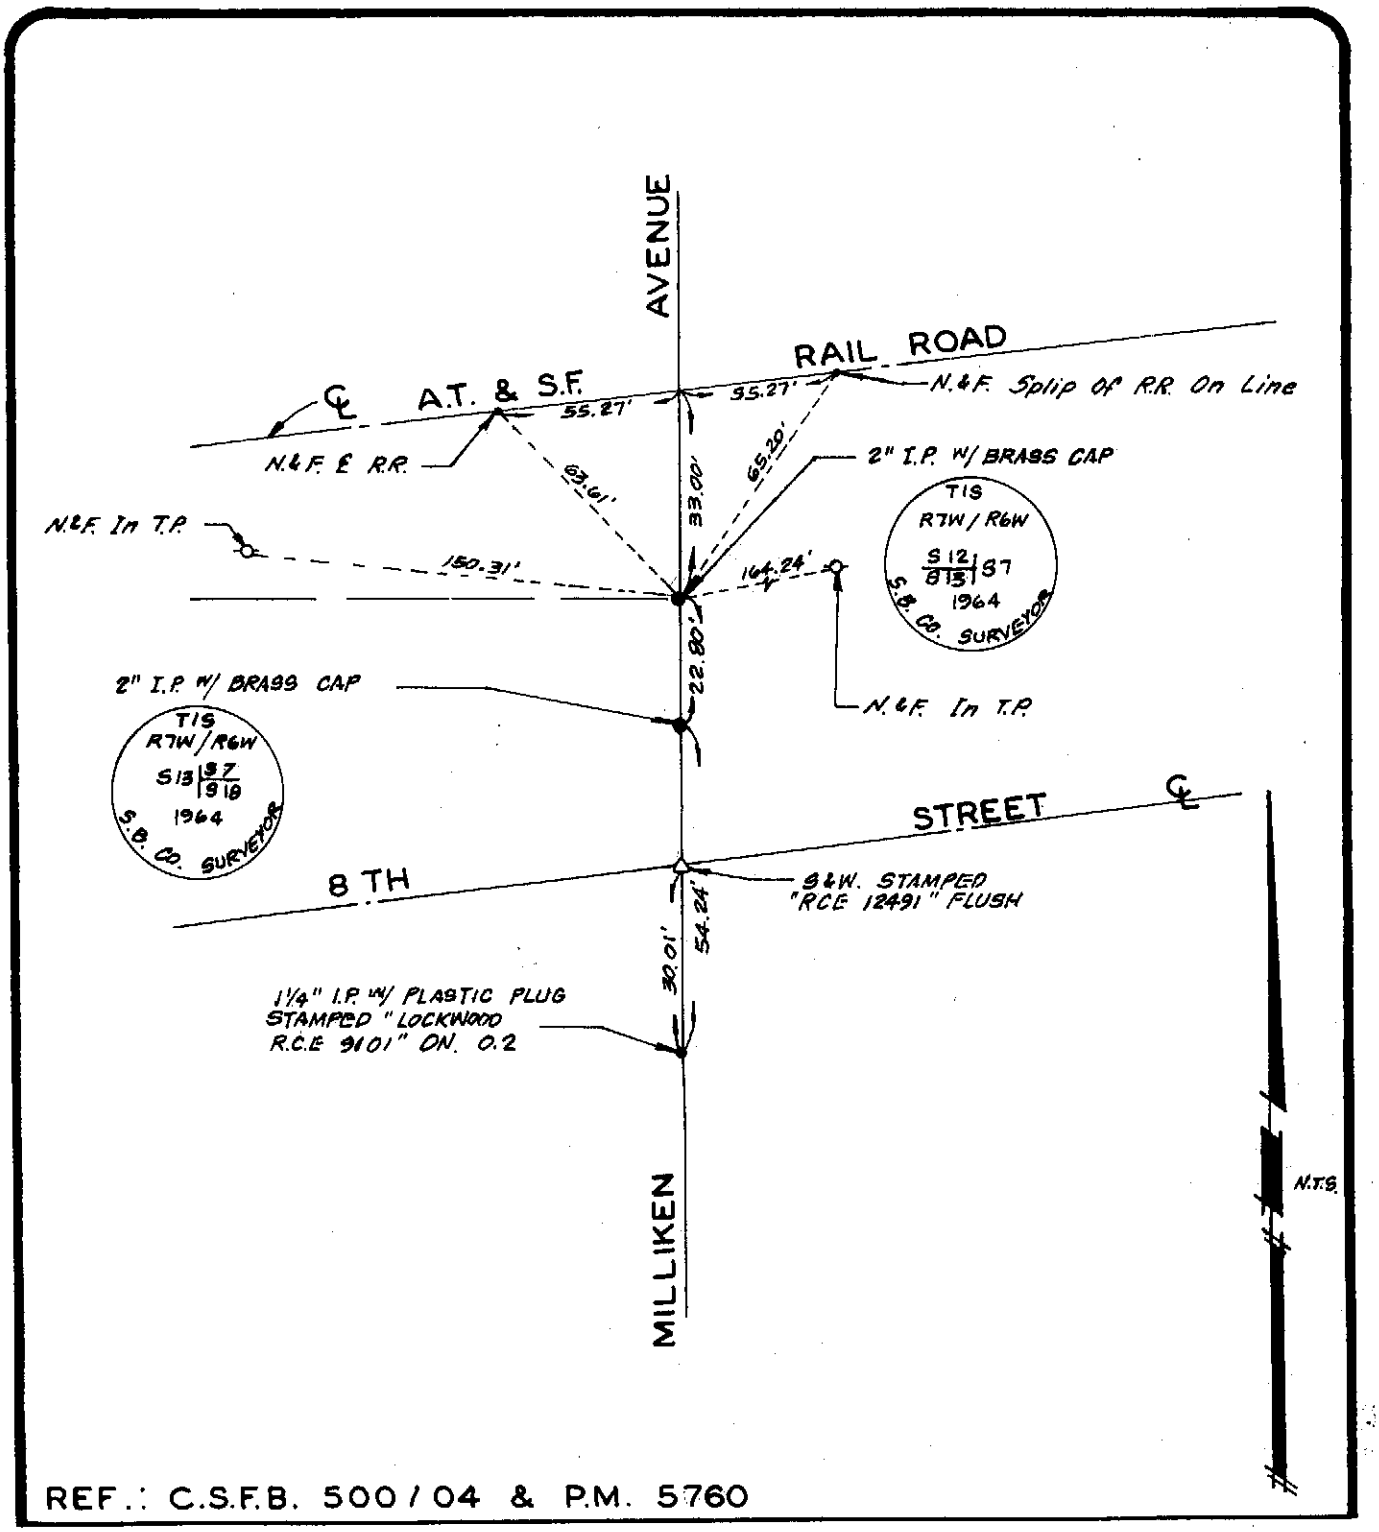

REF.: C.S.F.B. 500 / 04 & P.M. 5760

city of rancho cucamonga — STREET TIE	
COMPILED FROM SAN BERNARDINO COUNTY SURVEYOR'S RECORDS By: Linville-Sanderson-Horn & Assoc.	A.T. & S.F. RAIL ROAD, 8TH STREET & MILLIKEN AVENUE
ENGR. / L.S. _____	FIELD REVIEW _____ DATE _____
R.C.E. /L.S. No. _____ DATE _____	TIE BOOK 4 PAGE 21

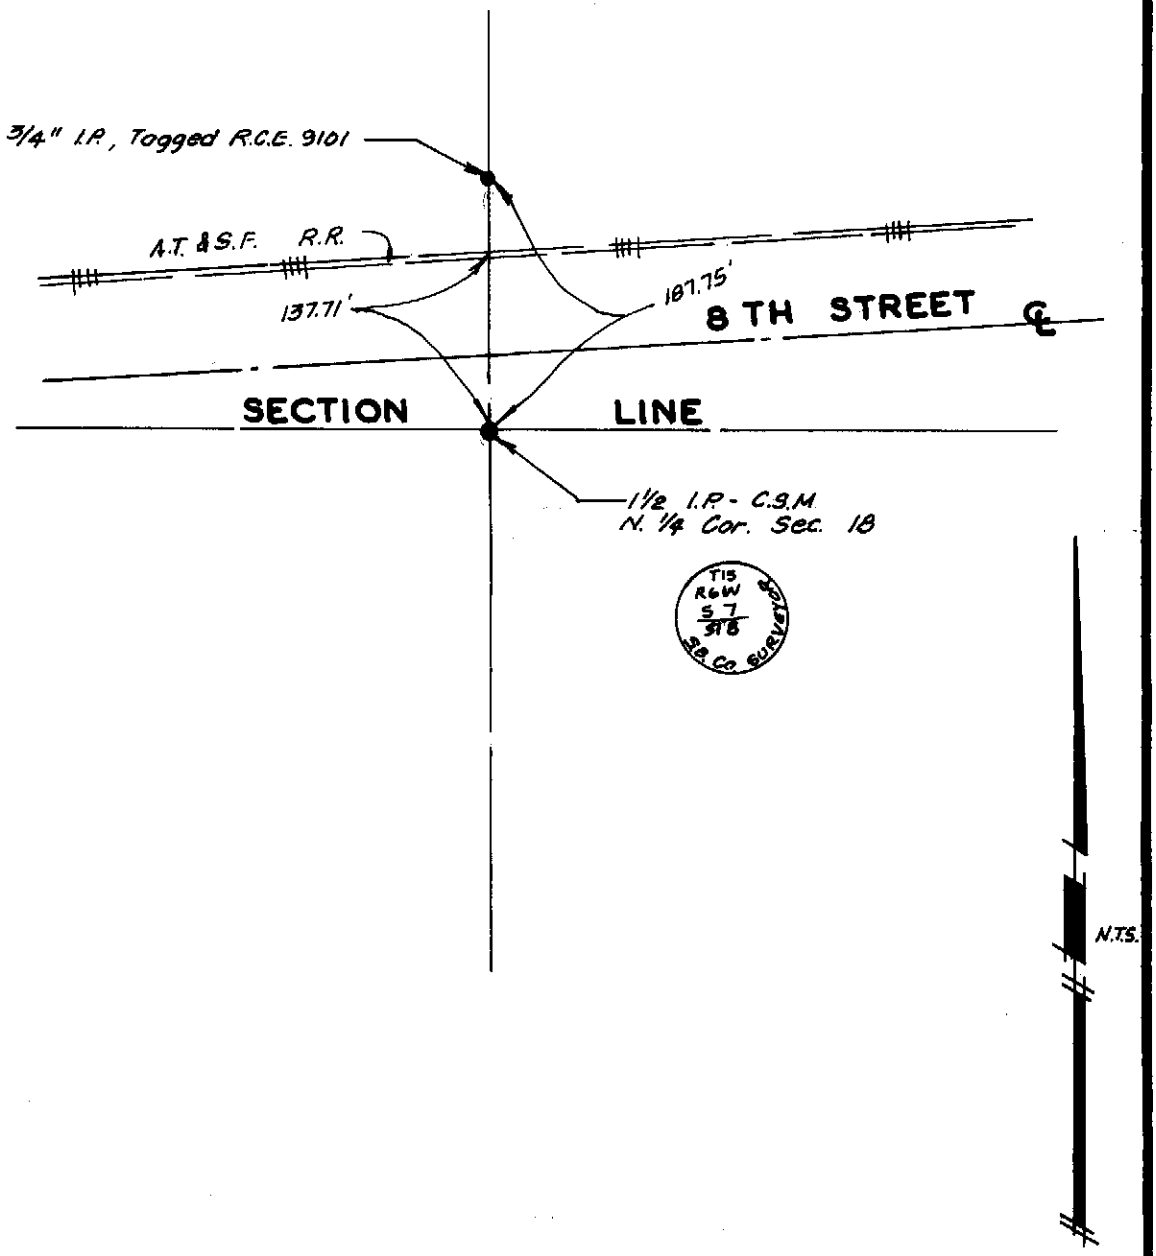

REF.: R.S. 28 / 64

city of rancho cucamonga — STREET TIE	
COMPILED FROM SAN BERNARDINO COUNTY SURVEYOR'S RECORDS By: Linville-Sanderson-Horn & Assoc.	1/4 COR., SEC. 7 & 18 T1S R7W
ENGR. / L.S. _____	FIELD REVIEW _____ DATE _____
R.C.E. / L.S. No. _____ DATE _____	TIE BOOK 4 PAGE 22

SCALE: 1" = 40'

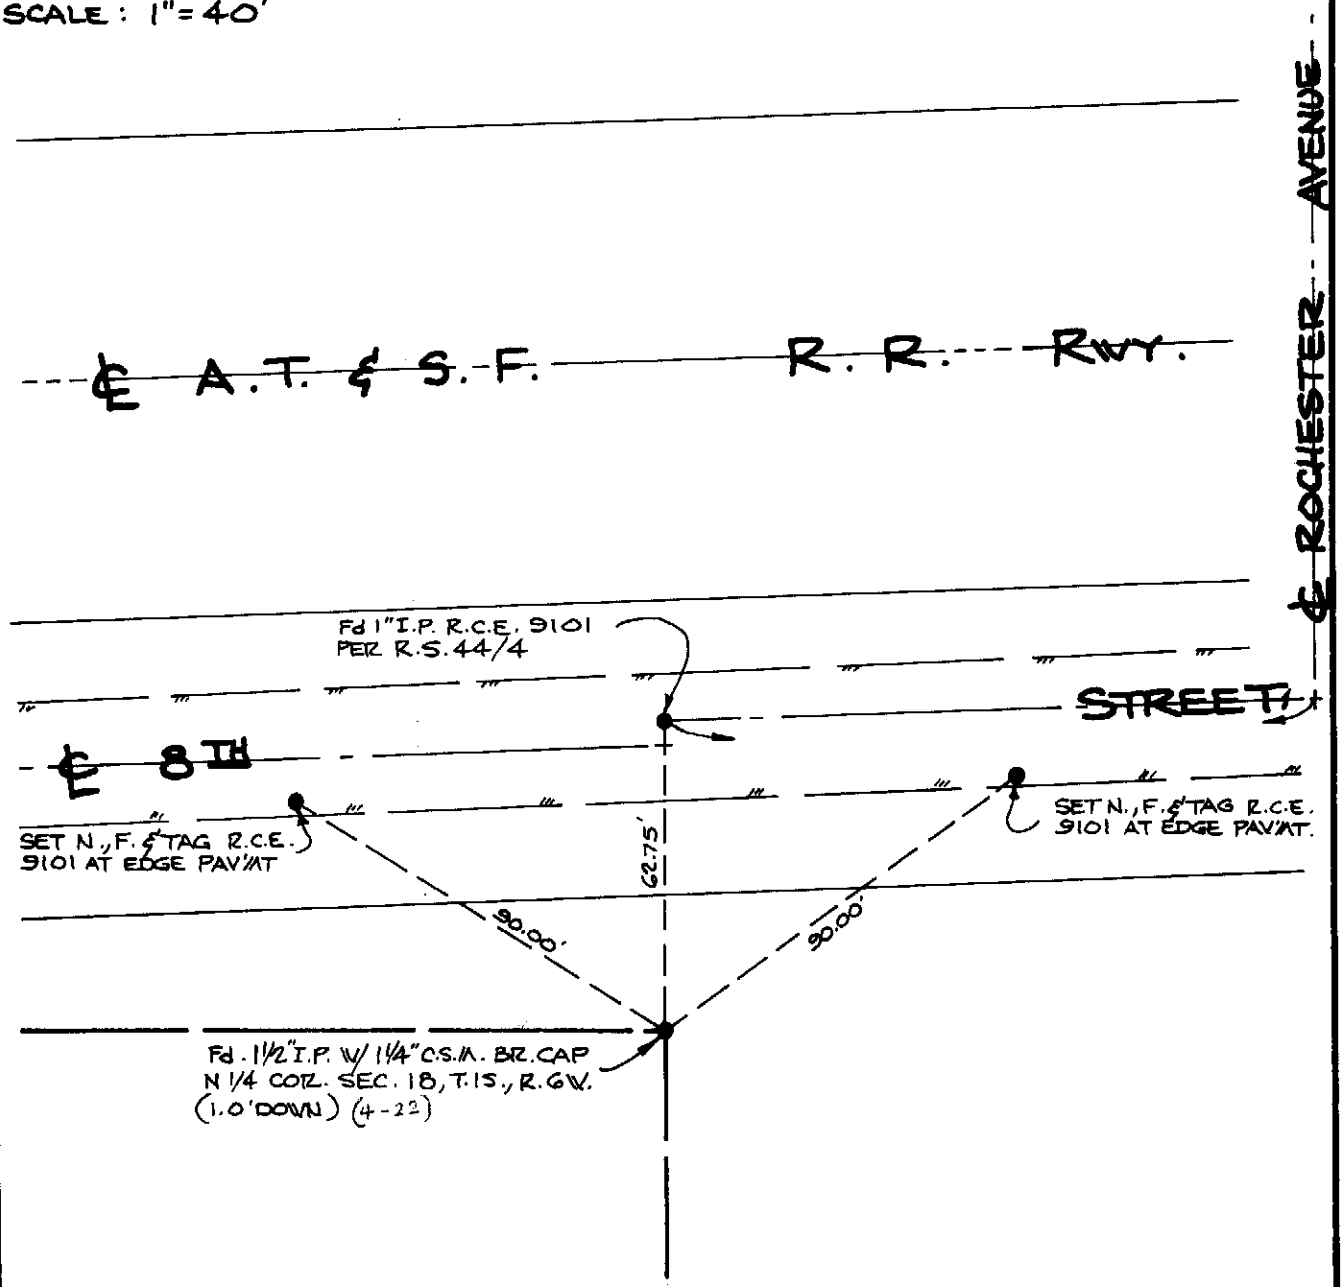

CITY OF RANCHO CUCAMONGA — STREET TIE	ASSESSMENT DISTRICT 82-1
LOCKWOOD ENGINEERING & SURVEYING COMPANY, INC. 380 W. FOOTHILL BLVD. RIALTO, CALIFORNIA	NORTH 1/4 CORNER SECTION 18, T.1S., R.6W. S.B.M.
CARLETON W. LOCKWOOD	FIELD REVIEW _____ DATE _____
R.C.E. NO. 9101, DATE 3-15-82	TIE BOOK 4 PAGE 22

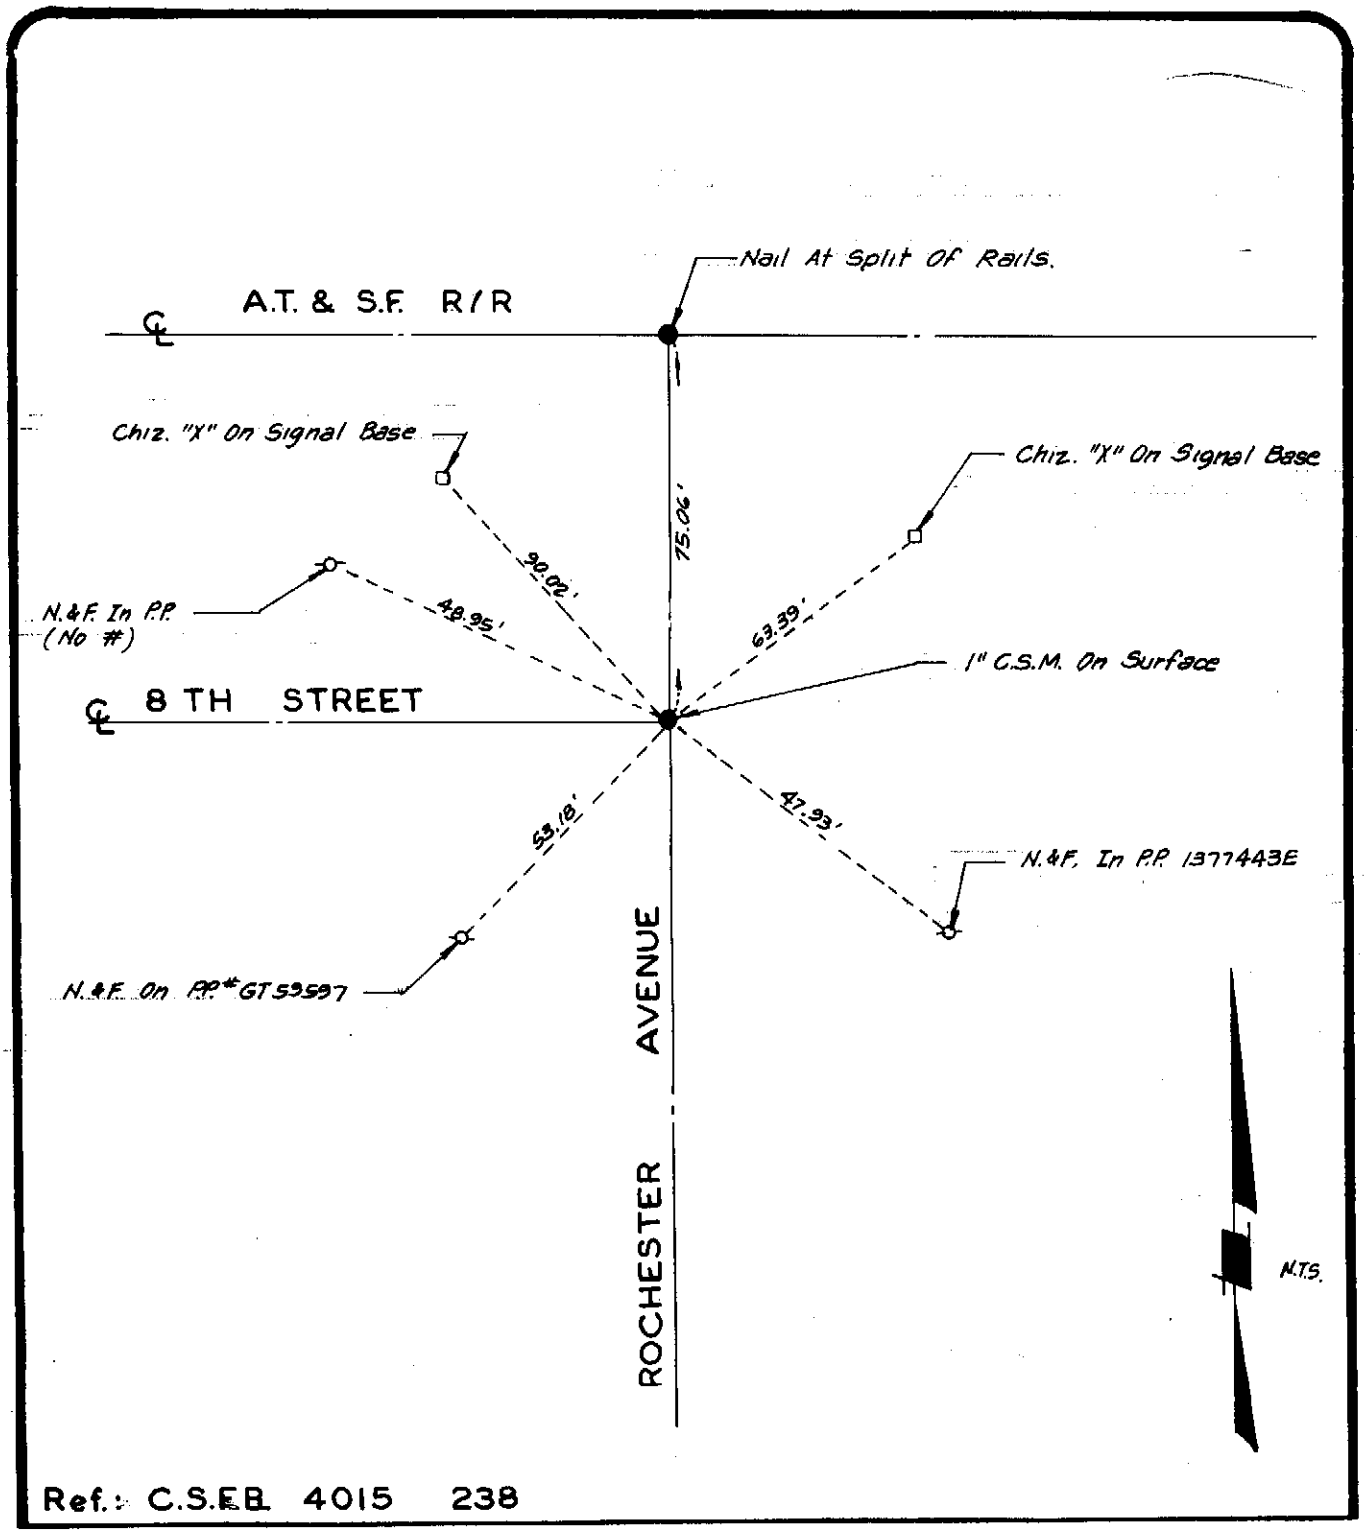

Ref.: C.S.E.B. 4015 238

city of rancho cucamonga — STREET TIE	
COMPILED FROM SAN BERNARDINO COUNTY SURVEYOR'S RECORDS By: Linville-Sanderson-Horn & Assoc.	A.T. & S.F. R/R, 8 TH STREET & ROCHESTER AVENUE
ENGR. / L.S. _____	FIELD REVIEW _____ DATE _____
R.C.E. / L.S. No. _____ DATE _____	TIE BOOK 4 PAGE 23

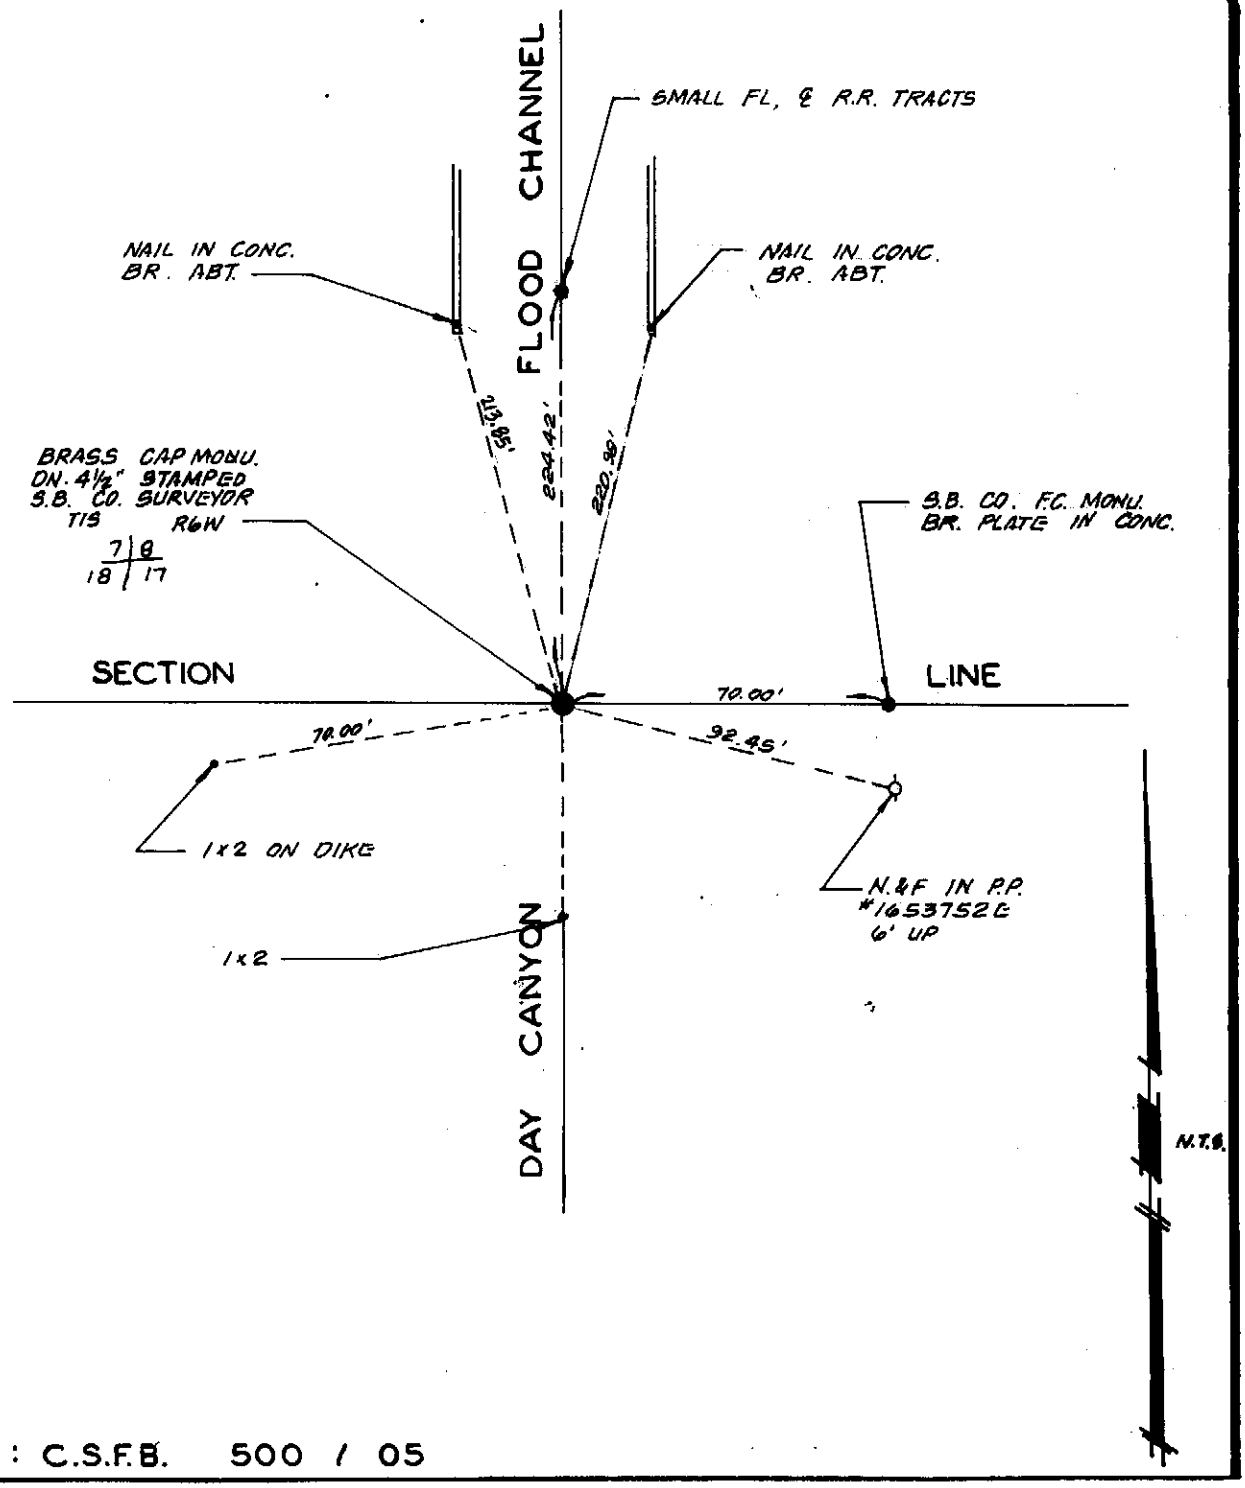

REF.: C.S.F.B. 500 / 05

city of rancho cucamonga — STREET TIE	
COMPILED FROM SAN BERNARDINO COUNTY SURVEYOR'S RECORDS **By: Linville-Sanderson-Horn & Assoc.**	DAY CANYON FLOOD CHANN. SEC. COR. 7, 8, 17, & 18 T1S R7W
ENGR. / L.S.	FIELD REVIEW ____ DATE ____
R.C.E. / L.S. No. ____ DATE ____	TIE BOOK 4 PAGE 24

NOTHING FOUND

city of rancho cucamonga STREET TIE	
	N 1/4 COR. SEC. 17 T1S R6W
ENGR. / L. S.	FIELD REVIEW DATE
R.C.E. / L.S. No. DATE	TIE BOOK 4 PAGE 25

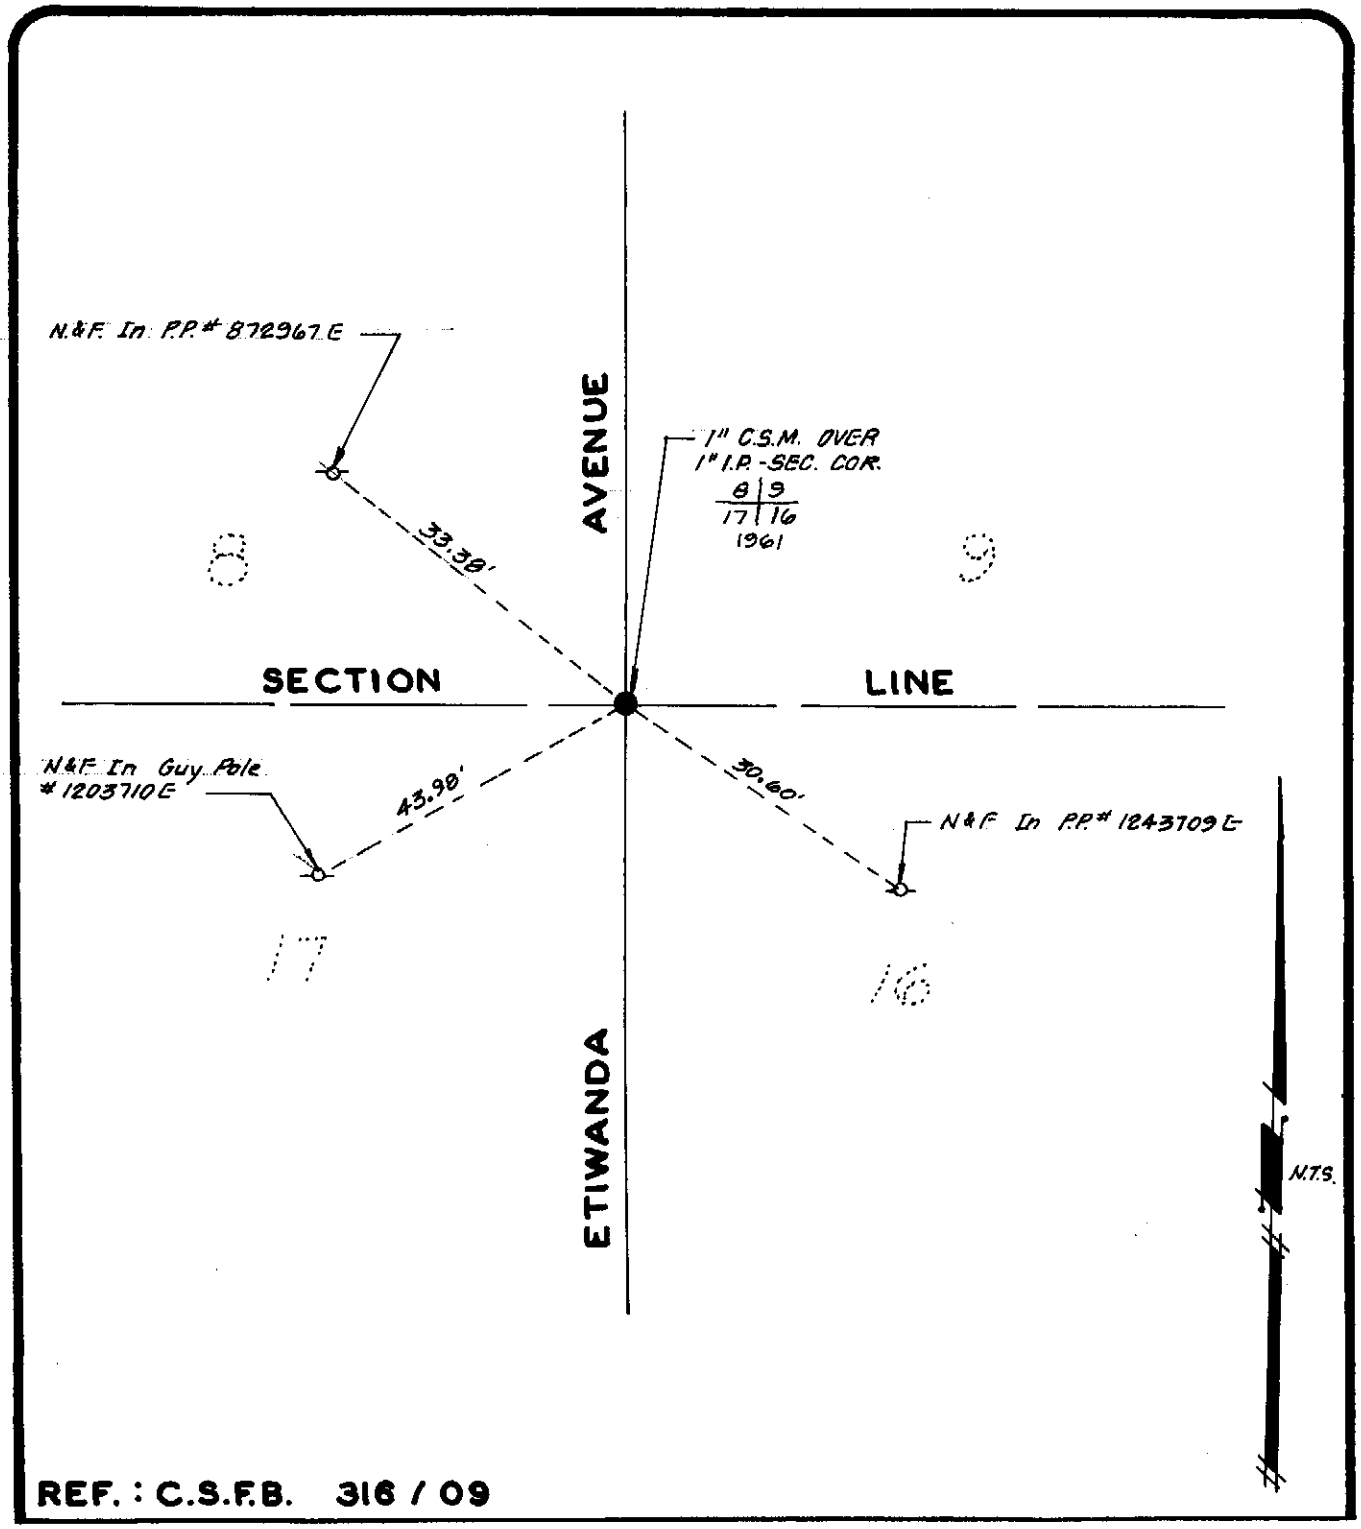

REF.: C.S.F.B. 316 / 09

city of rancho cucamonga — STREET TIE	
COMPILED FROM SAN BERNARDINO COUNTY SURVEYOR'S RECORDS **By: Linville-Sanderson-Horn & Assoc.**	**ETIWANDA AVENUE AT** COR. SEC. 8,9,16, & 17
ENGR. / L. S. _____	FIELD REVIEW _____ DATE _____
R.C.E. / L.S. No. _____ DATE _____	TIE BOOK 4 PAGE 26

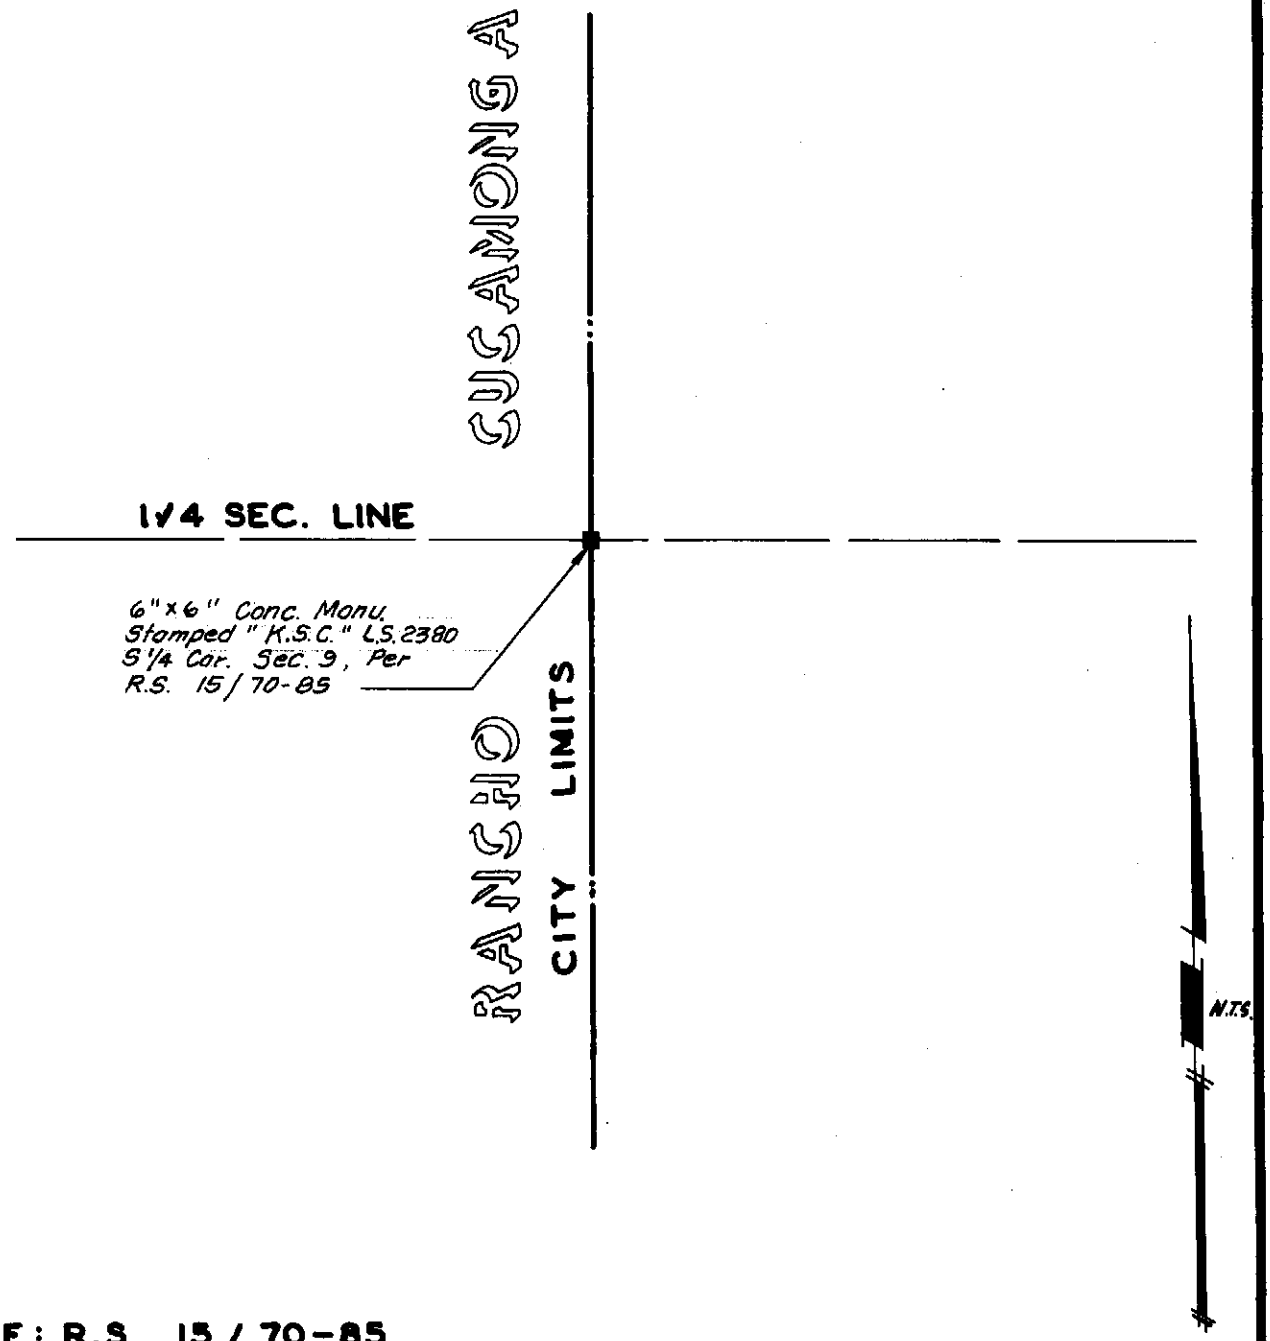

REF.: R.S. 15 / 70-85

city of rancho cucamonga — STREET TIE	
COMPILED FROM SAN BERNARDINO COUNTY SURVEYOR'S RECORDS By: Linville-Sanderson-Horn & Assoc.	S. 1/4 COR. SECTION 9 T1S R6W
ENGR. / L.S. _____	FIELD REVIEW _____ DATE _____
R.C.E. / L.S. No. _____ DATE _____	TIE BOOK 4 PAGE 27

NOTHING FOUND

city of rancho cucamonga STREET TIE	
	METROPOLITAN AQUEDUCT AT E'LY CITY LIMIT
ENGR. / L. S.	FIELD REVIEW DATE
R.C.E. / L.S. No. DATE	TIE BOOK 4 PAGE 28

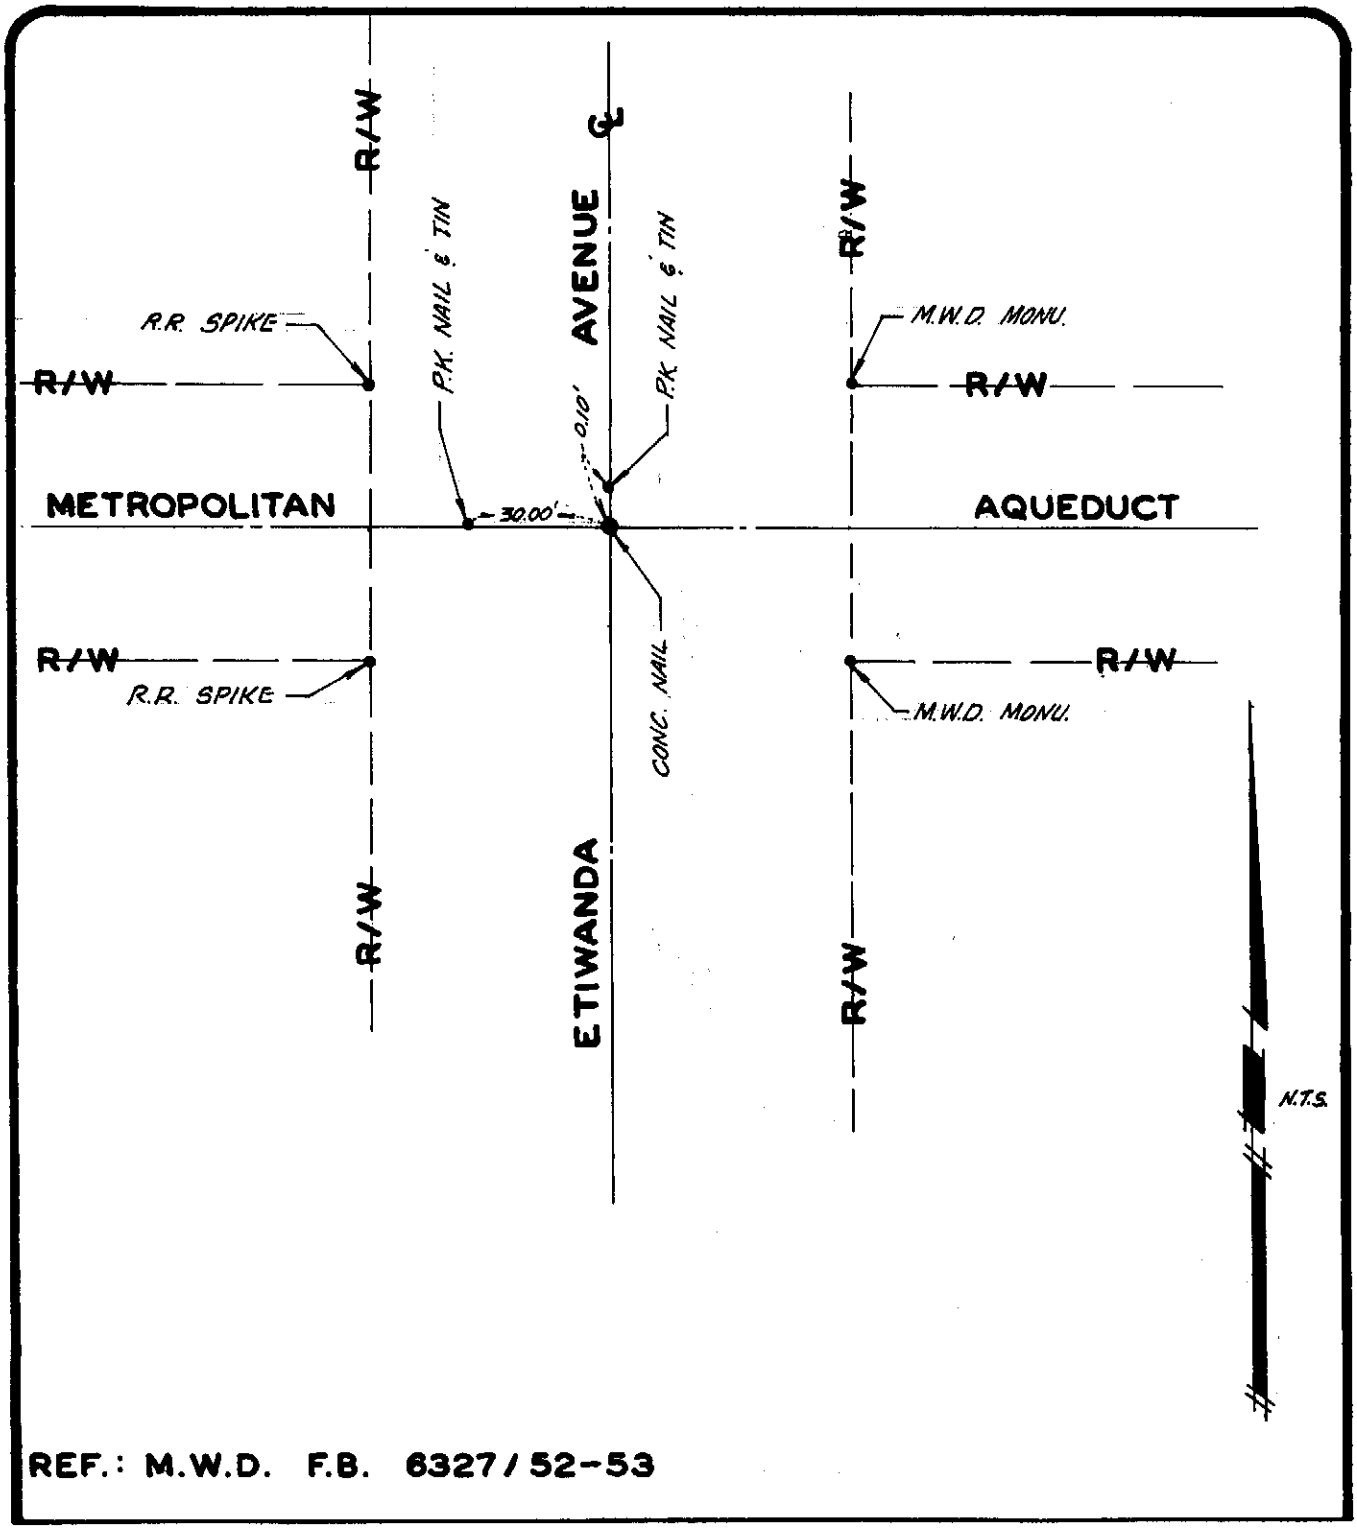

REF.: M.W.D. F.B. 6327/52-53

city of rancho cucamonga — STREET TIE	
COMPILED FROM SAN BERNARDINO COUNTY SURVEYOR'S RECORDS By: Linville-Sanderson-Horn & Assoc.	ETIWANDA AVENUE AT METROPOLITAN AQUEDUCT
ENGR. / L. S. _____	FIELD REVIEW _____ DATE _____
R.C.E. / L.S. No. _____ DATE _____	TIE BOOK 4 PAGE 29

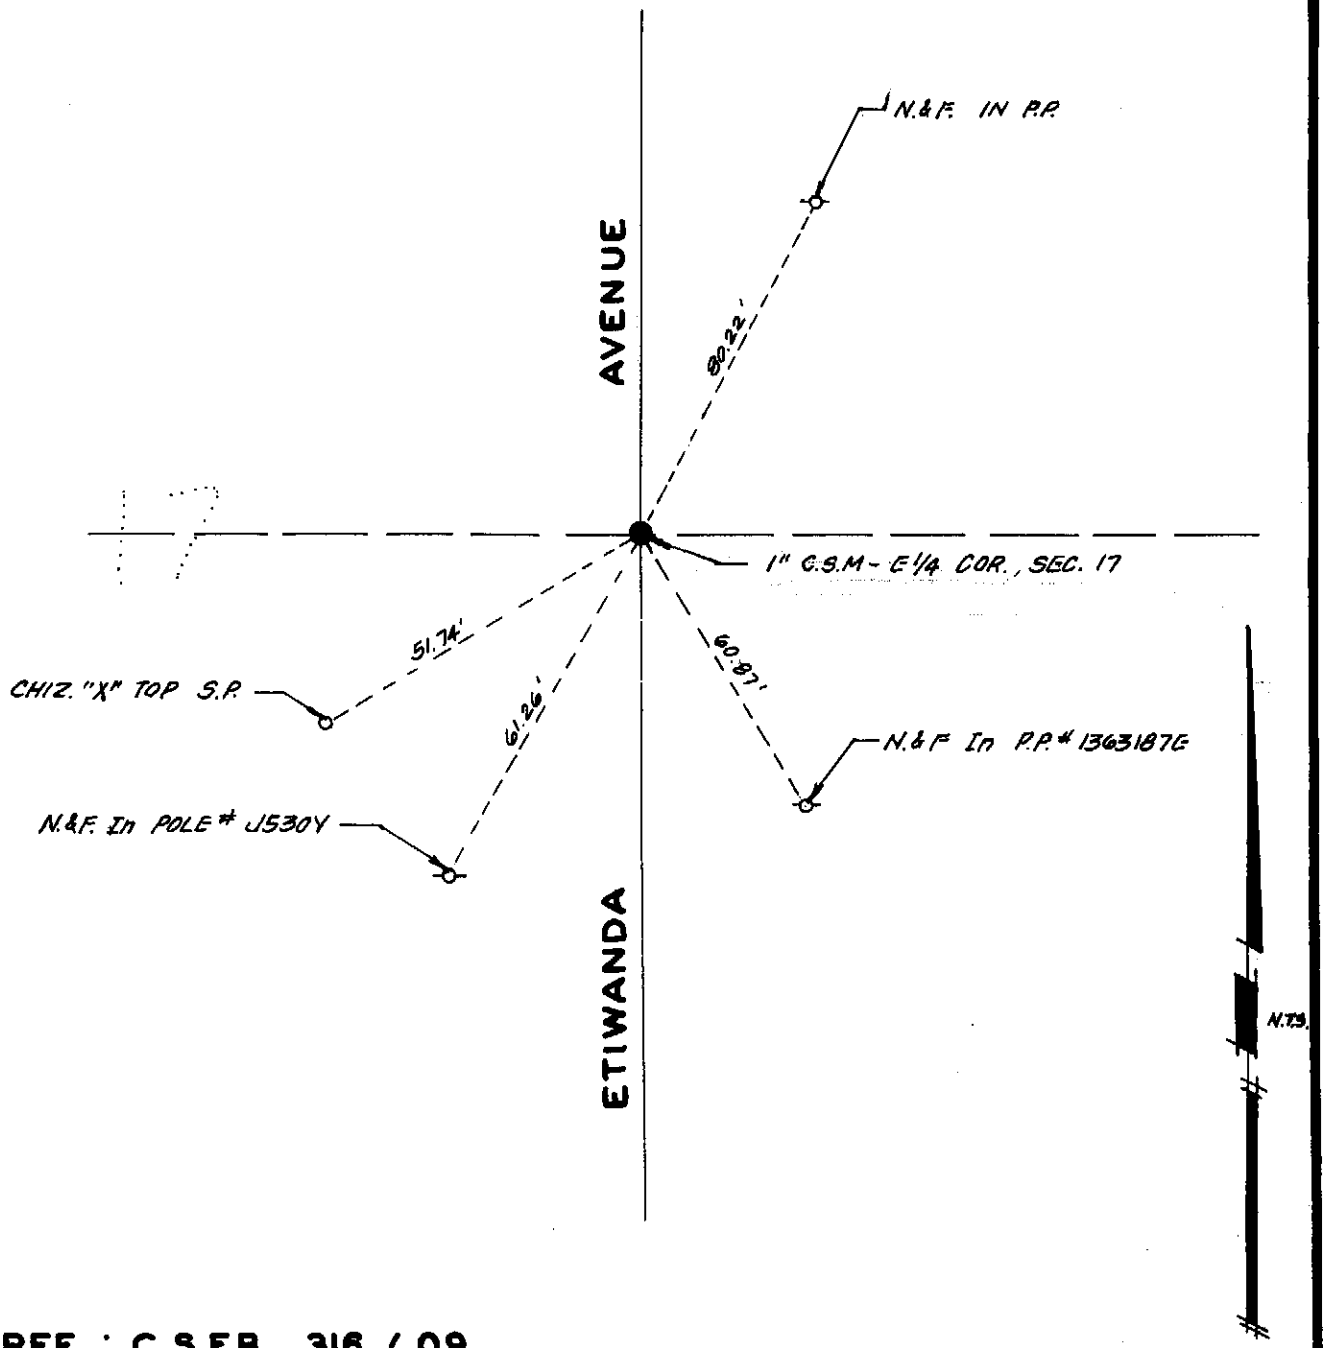

REF. : C.S.F.B. 316 / 09

city of rancho cucamonga STREET TIE	
COMPILED FROM SAN BERNARDINO COUNTY SURVEYOR'S RECORDS By: Linville-Sanderson-Horn & Assoc.	ETIWANDA AVENUE AT E. 1/4 COR., SEC. 17
ENGR. / L.S. _____	FIELD REVIEW _____ DATE _____
R.C.E. / L.S. No. _____ DATE _____	TIE BOOK 4 PAGE 30

NOTHING FOUND

city of rancho cucamonga — STREET TIE	
	CTR. SEC. 17 T1S R6W
ENGR. / L. S.	FIELD REVIEW ____ DATE ____
R.C.E. / L.S. No. ____ DATE ____	TIE BOOK 4 PAGE 31

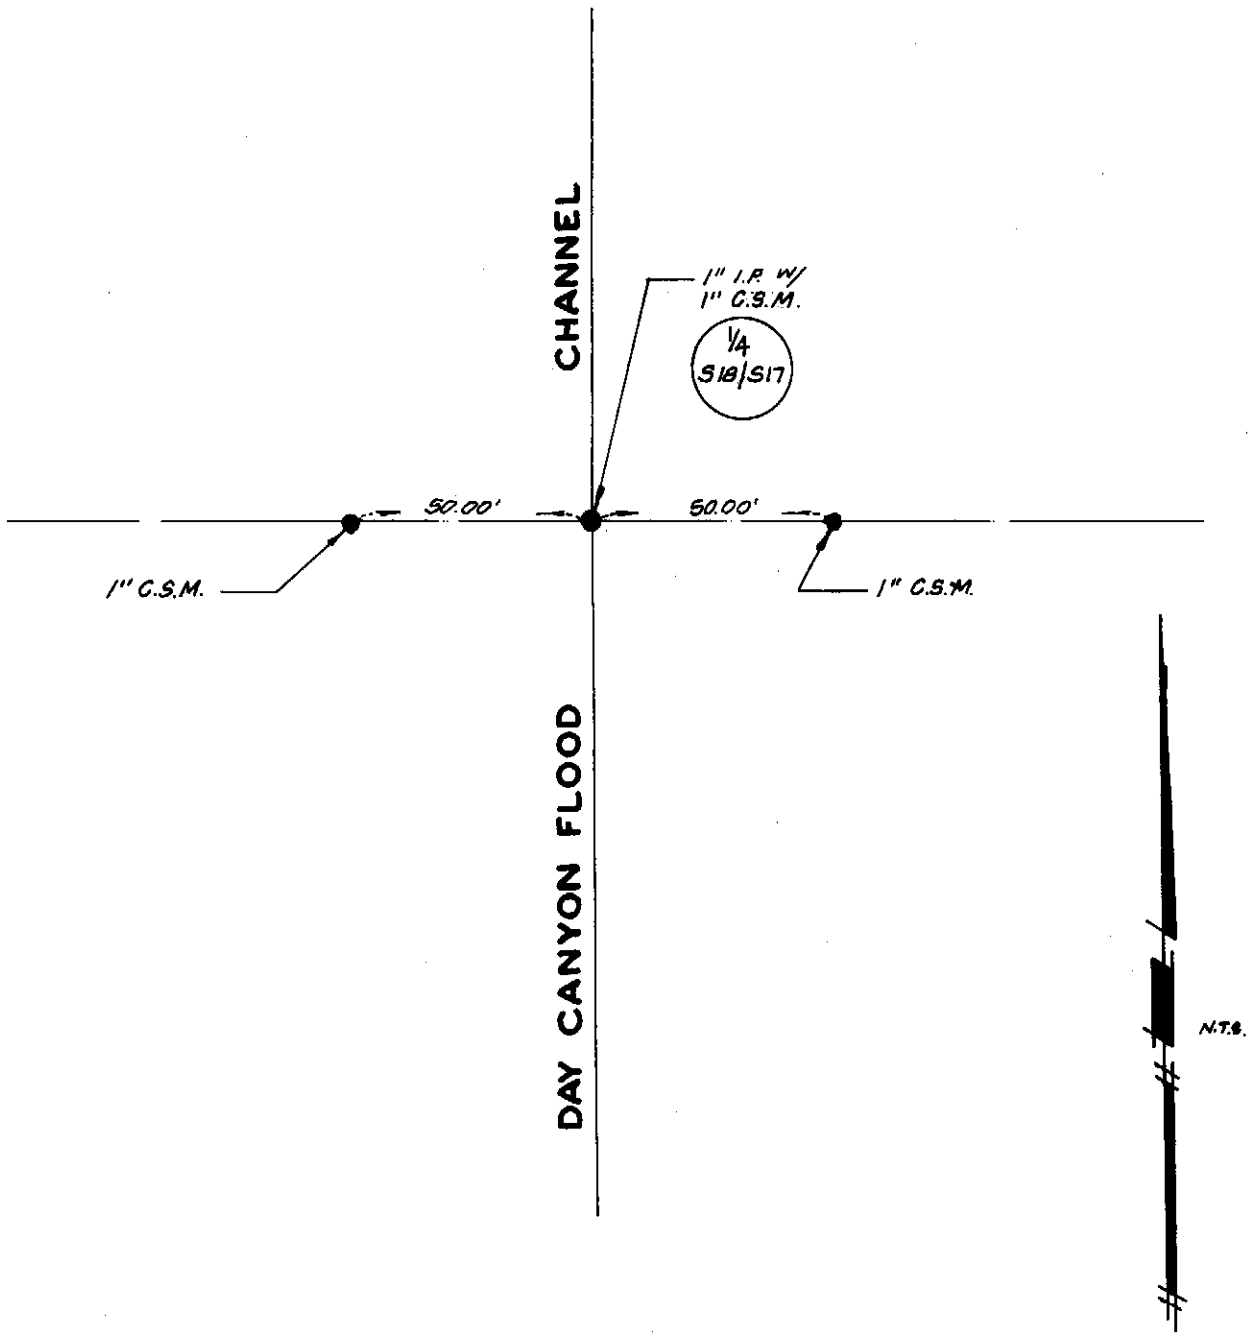

REF.: C.S.F.B. 500/ 30 & R.D.F.B. 11 / 201

city of rancho cucamonga — STREET TIE	
COMPILED FROM SAN BERNARDINO COUNTY SURVEYOR'S RECORDS **By: Linville-Sanderson-Horn & Assoc.**	**DAY CANYON FLOOD CHANNEL AT 1/4 COR. SEC. 18 & 17**
ENGR. / L. S. _____	FIELD REVIEW _____ DATE _____
R.C.E. / L.S. No. _____ DATE _____	TIE BOOK 4 PAGE 32

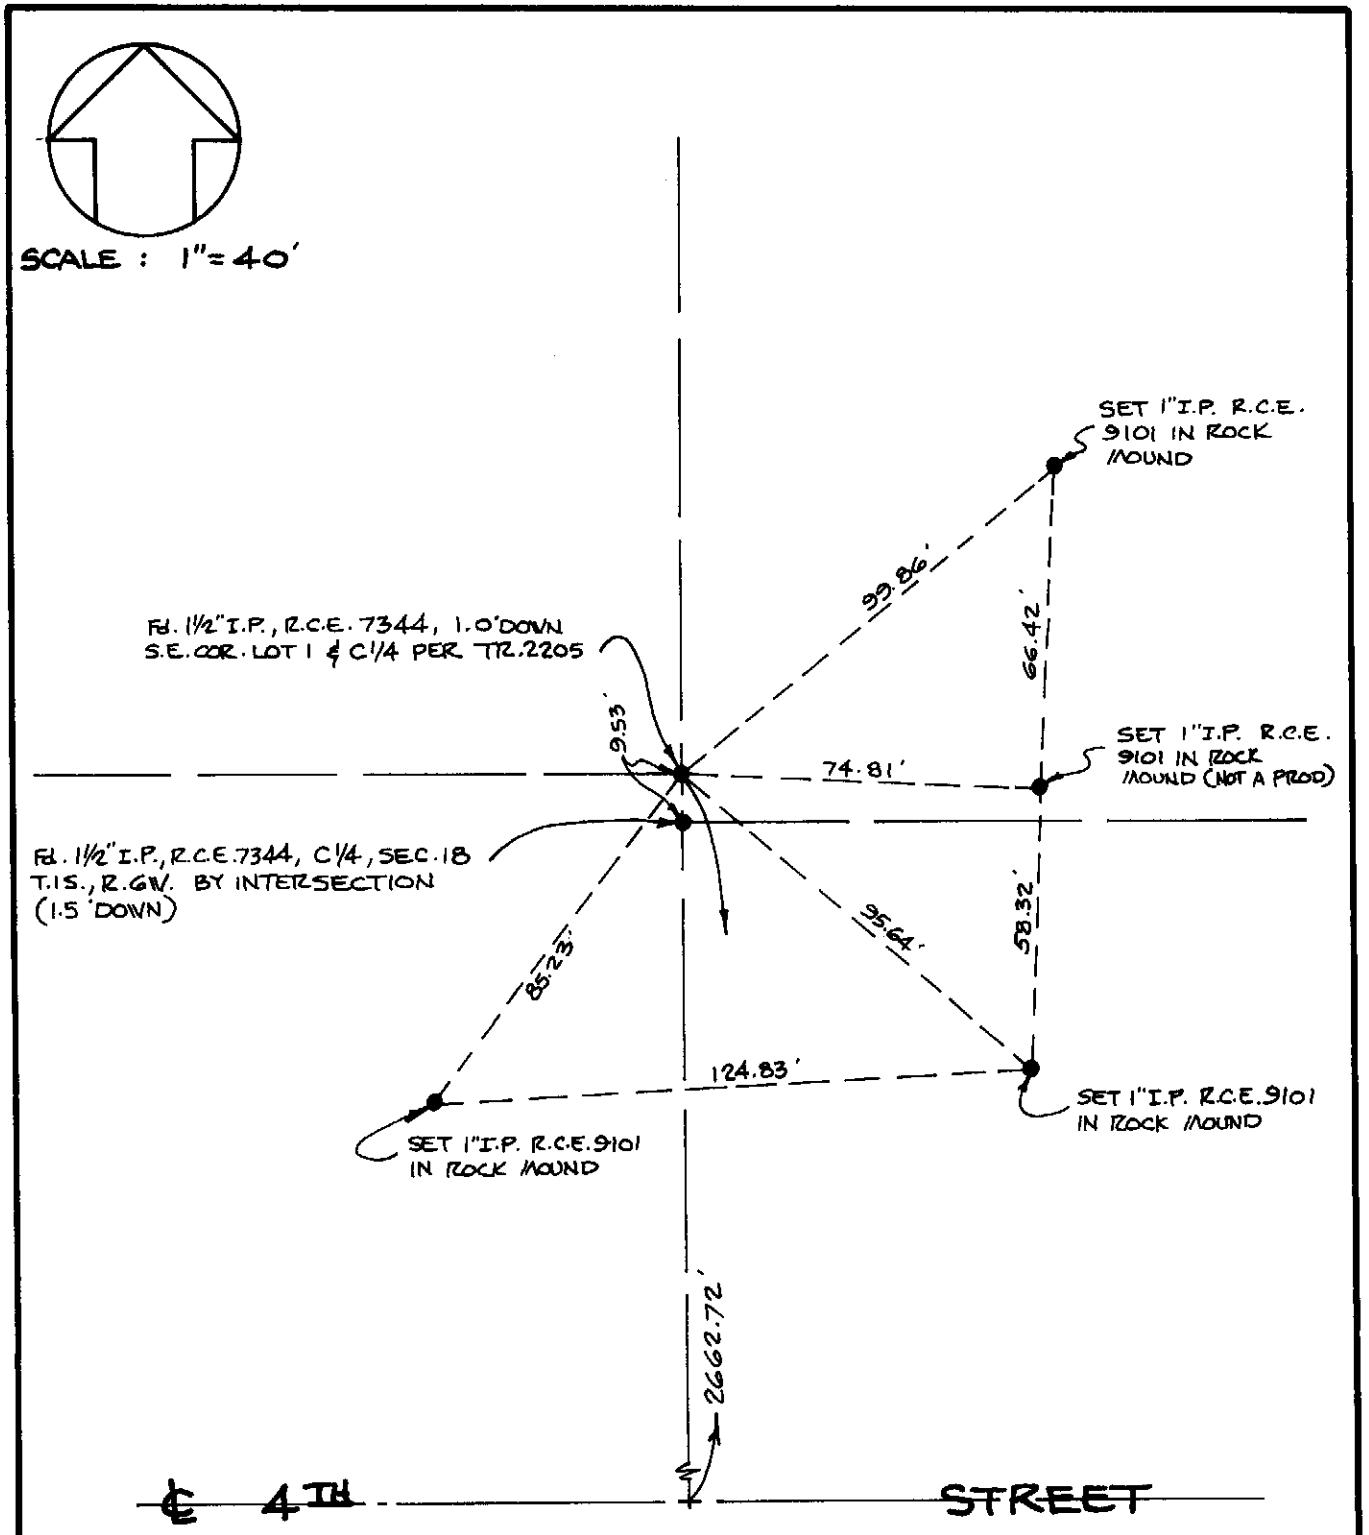

CITY OF RANCHO CUCAMONGA — STREET TIE	ASSESSMENT DISTRICT 82-1
LOCKWOOD ENGINEERING & SURVEYING COMPANY, INC. 380 W. FOOTHILL BLVD. RIALTO, CALIFORNIA	CENTER SECTION 18, T.1S., R.6W., S.B.M.
CARLETON W. LOCKWOOD	FIELD REVIEW _____ DATE _____
R.C.E. NO. 9101, DATE 3-15-82	TIE BOOK 4 PAGE 33

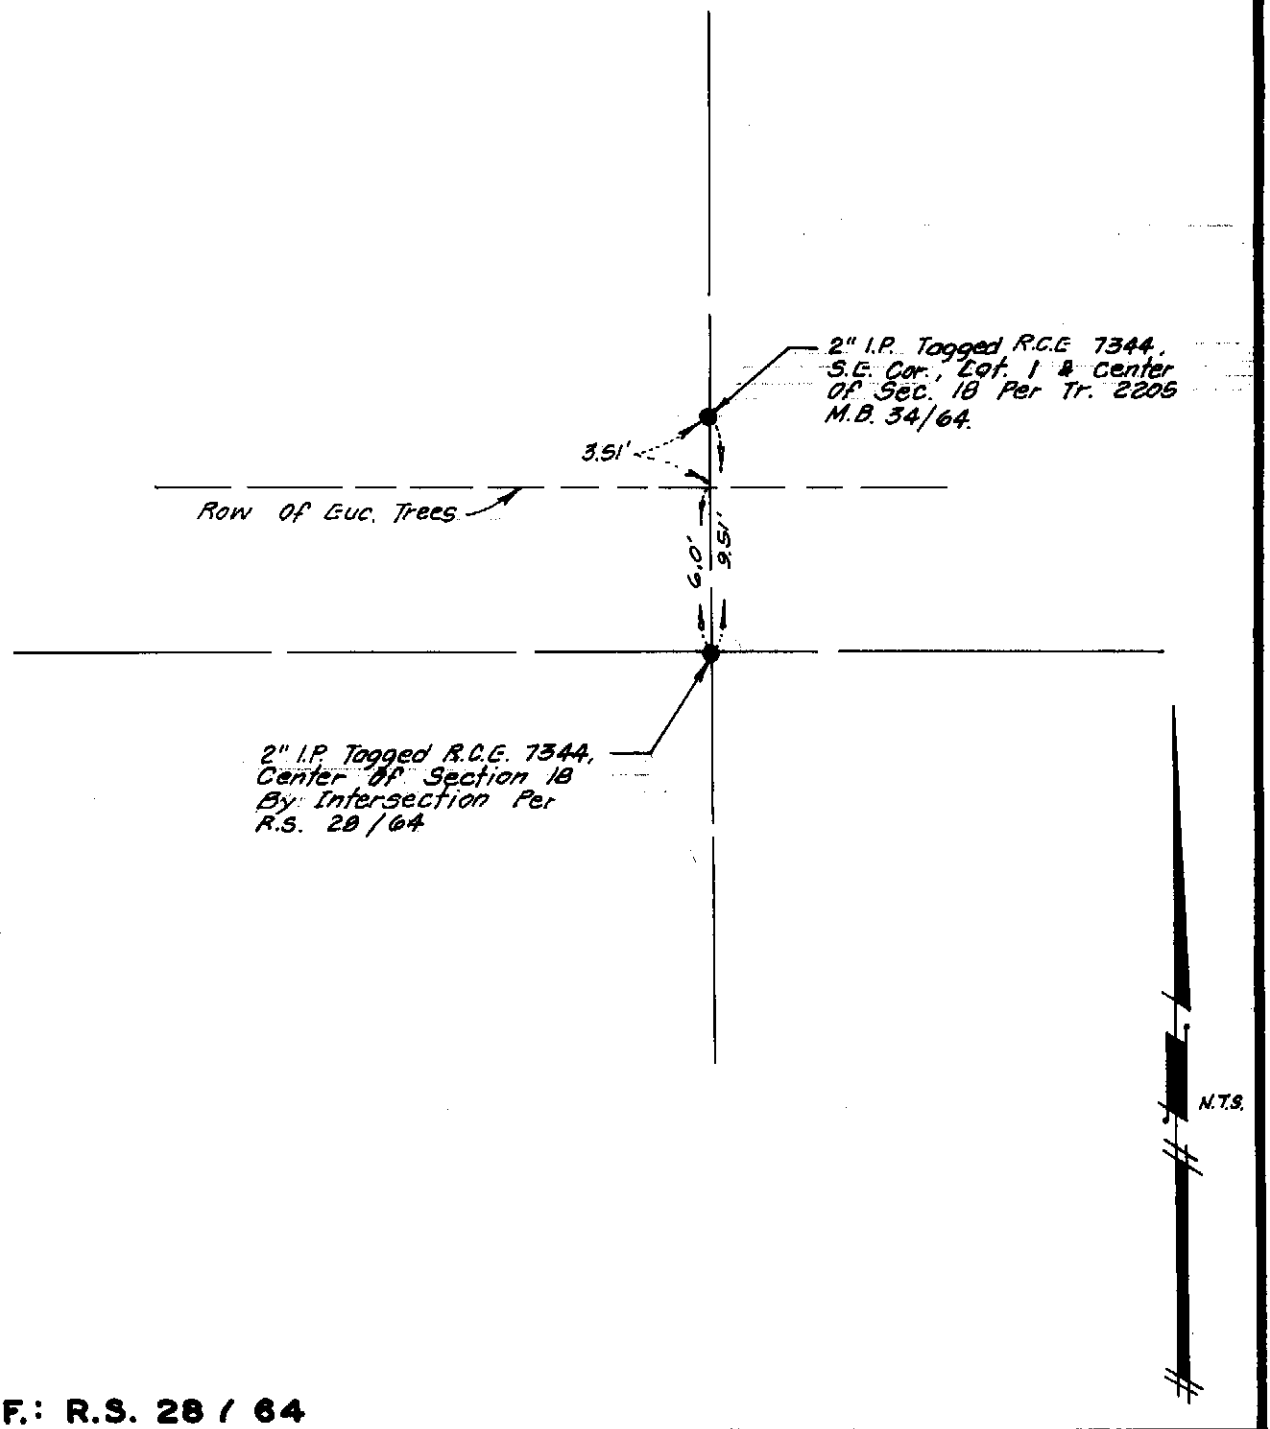

REF.: R.S. 28 / 64

city of rancho cucamonga — STREET TIE	
COMPILED FROM SAN BERNARDINO COUNTY SURVEYOR'S RECORDS By: Linville-Sanderson-Horn & Assoc.	CENTER OF SECTION 18
ENGR. / L.S. _____	FIELD REVIEW _____ DATE _____
R.C.E. / L.S. No. _____ DATE _____	TIE BOOK 4 PAGE 33

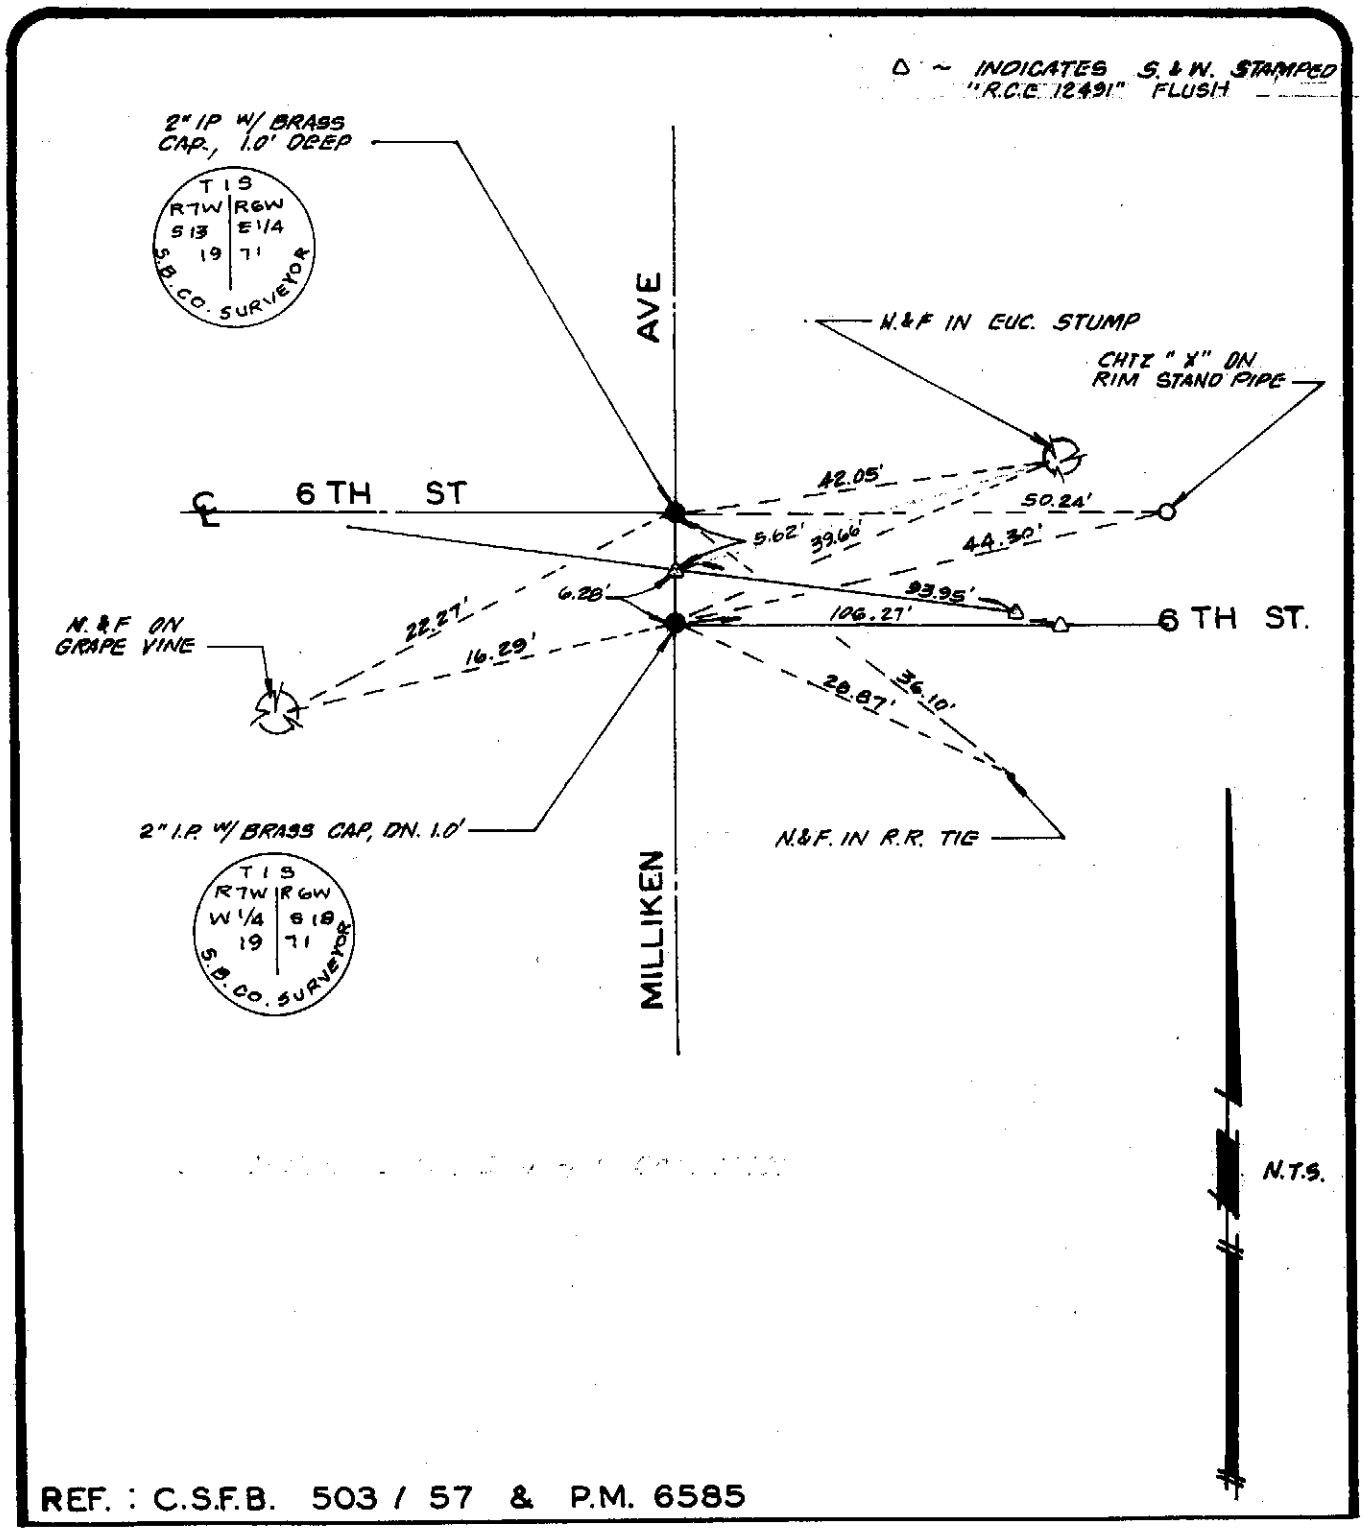

REF. : C.S.F.B. 503 / 57 & P.M. 6585

city of rancho cucamonga — STREET TIE	
COMPILED FROM SAN BERNARDINO COUNTY SURVEYOR'S RECORDS By: Linville-Sanderson-Horn & Assoc.	6 TH STREET & MILLIKEN AVENUE
ENGR. / L. S. _____	FIELD REVIEW _____ DATE _____
R.C.E. / L.S. No. _____ DATE _____	TIE BOOK 4 PAGE 34

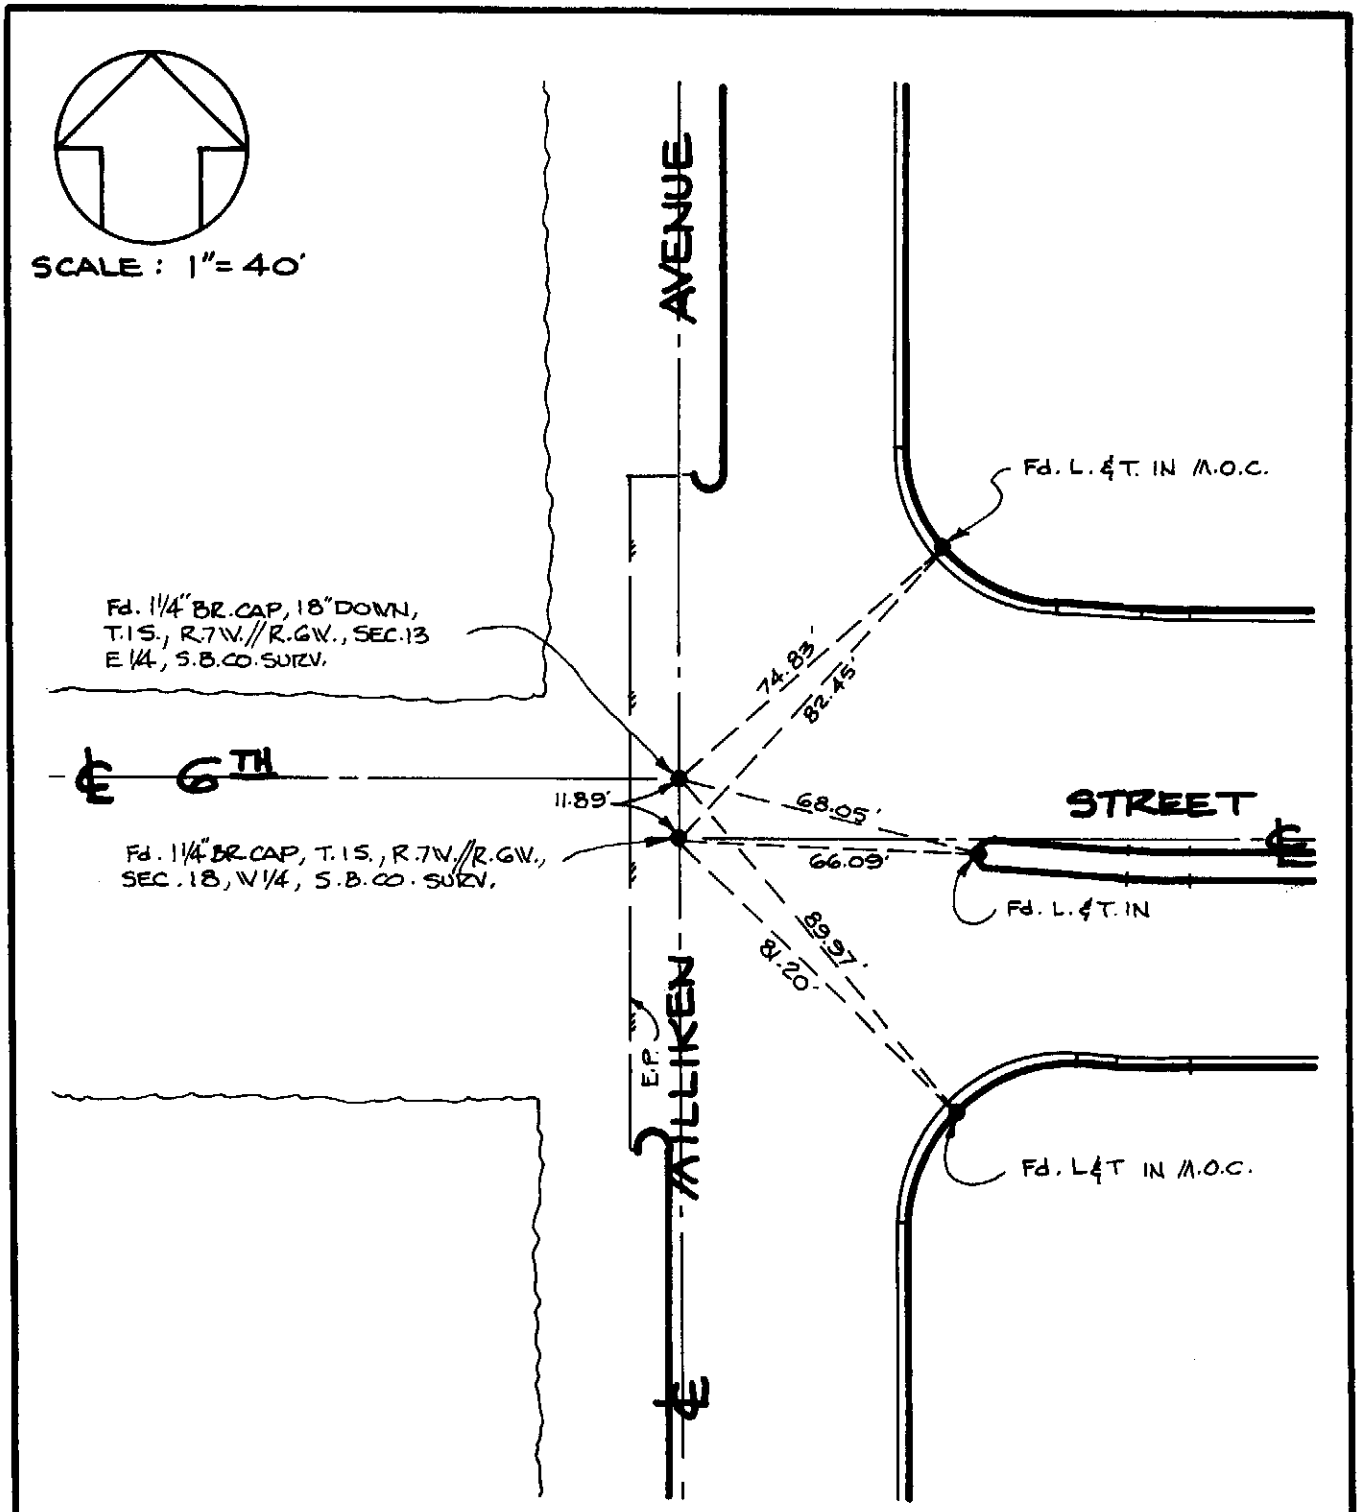

CITY OF RANCHO CUCAMONGA — STREET TIE	ASSESSMENT DISTRICT 82-1
LOCKWOOD ENGINEERING & SURVEYING COMPANY, INC. 380 W. FOOTHILL BLVD. RIALTO, CALIFORNIA	6TH STREET AT MILLIKEN AVENUE
CARLETON W. LOCKWOOD	FIELD REVIEW _____ DATE _____
R.C.E. NO. 9101, DATE 3-15-82	TIE BOOK 4 PAGE 34

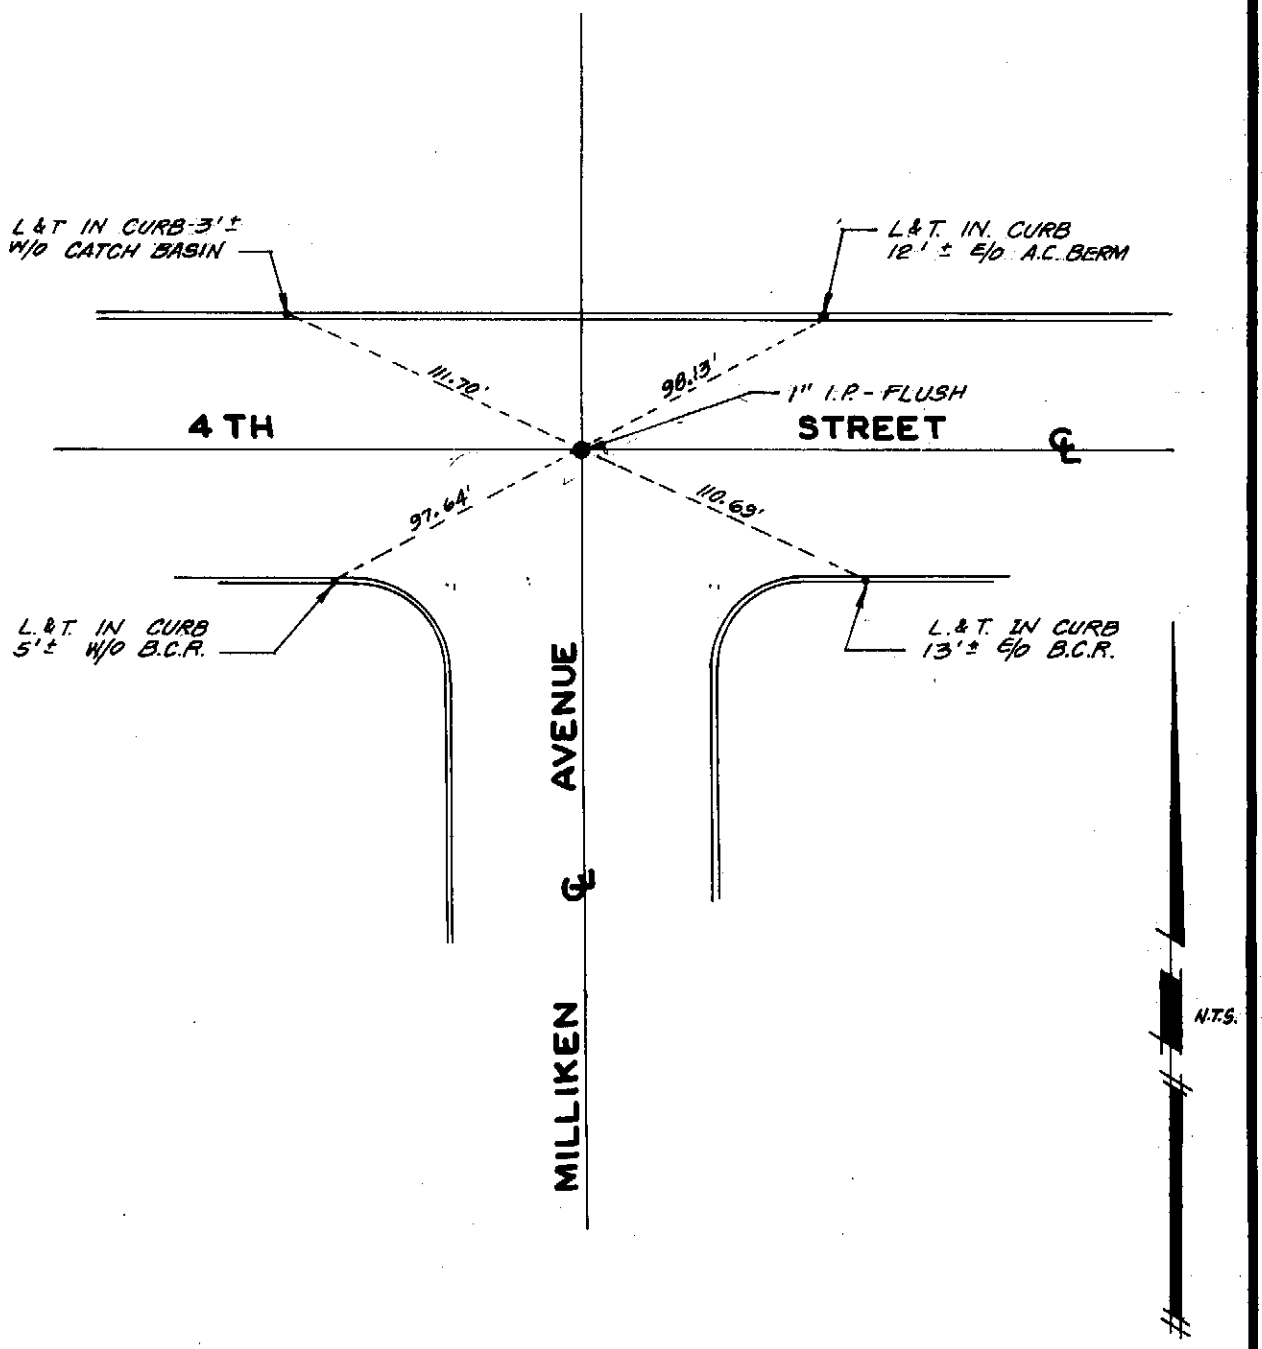

REF.: CITY OF ONTARIO TIE NO. 898

city of rancho cucamonga — STREET TIE	
COMPILED FROM CITY OF ONTARIO RECORDS By: Linville-Sanderson-Horn & Assoc.	4 TH STREET & MILLIKEN AVENUE
ENGR. / L.S.	FIELD REVIEW DATE
R.C.E. / L.S. No. DATE	TIE BOOK 4 PAGE 35

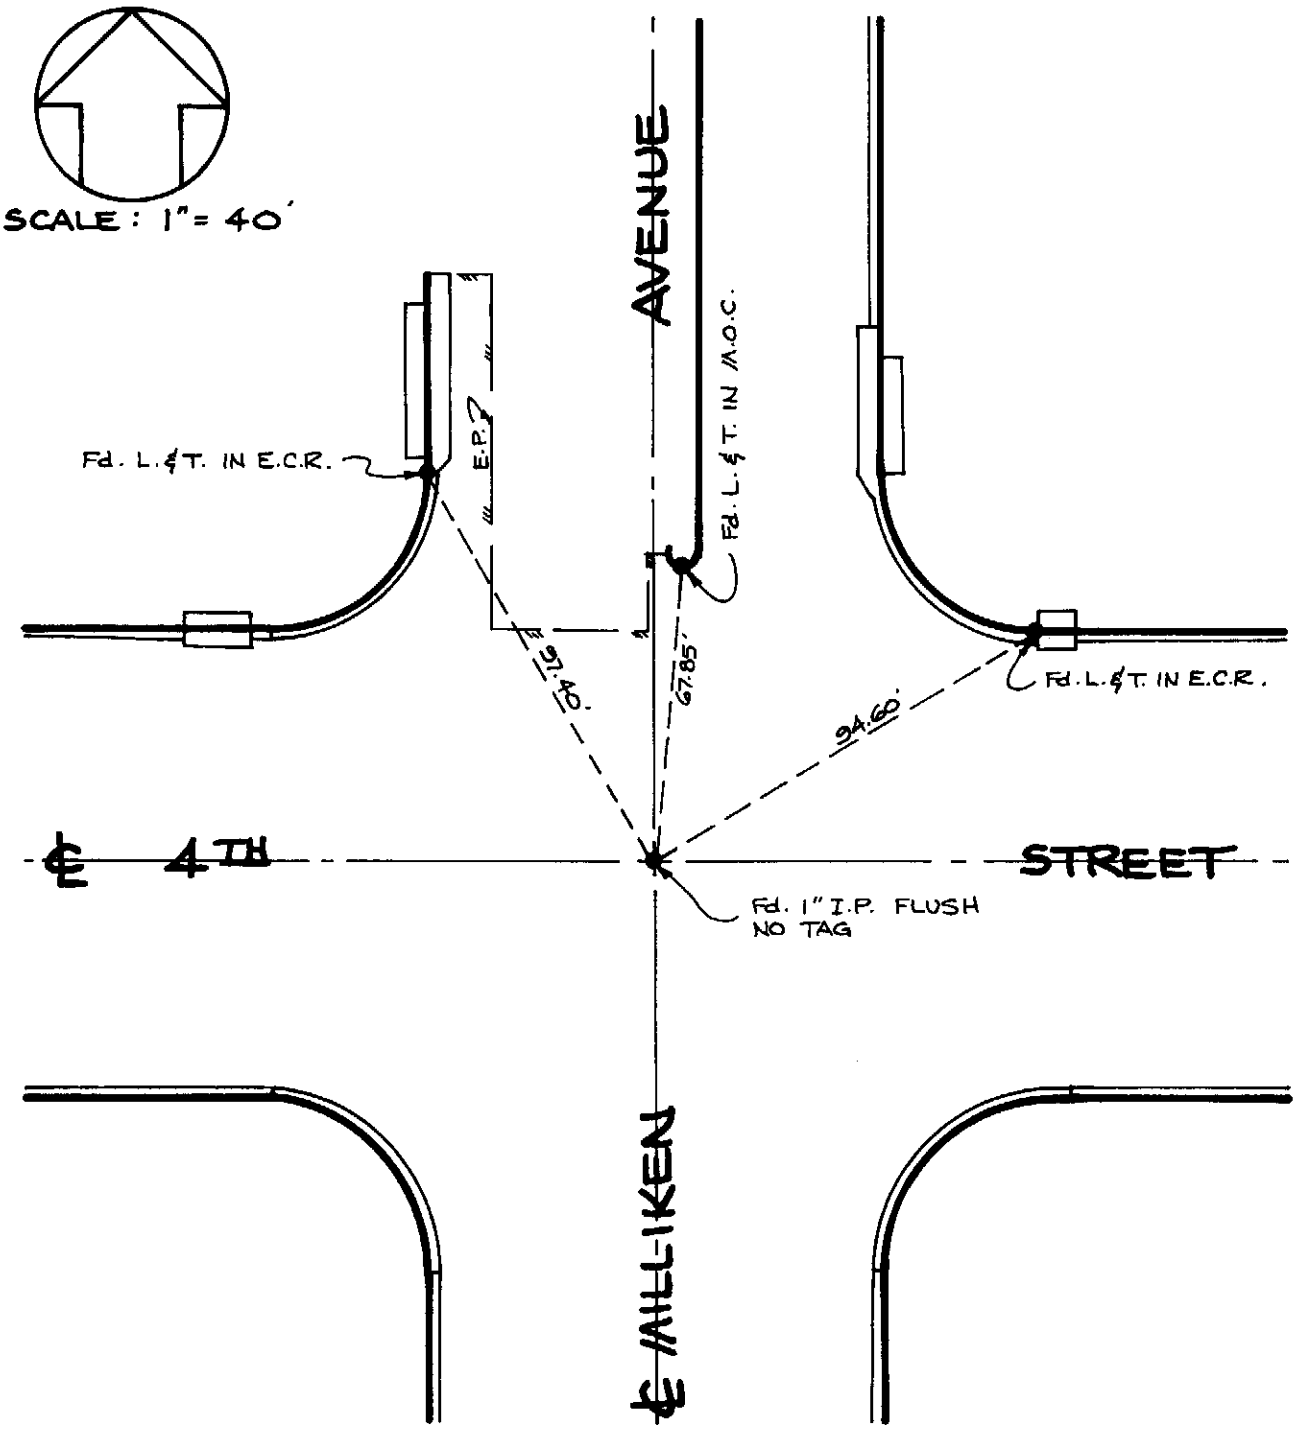

CITY OF RANCHO CUCAMONGA — STREET TIE	ASSESSMENT DISTRICT 82-1
LOCKWOOD ENGINEERING & SURVEYING COMPANY, INC. 380 W. FOOTHILL BLVD. RIALTO, CALIFORNIA	4TH STREET AT MILLIKEN AVENUE
CARLETON W. LOCKWOOD	FIELD REVIEW _____ DATE _____
R.C.E. NO. 9101, DATE 3-15-82	TIE BOOK 4 PAGE 35

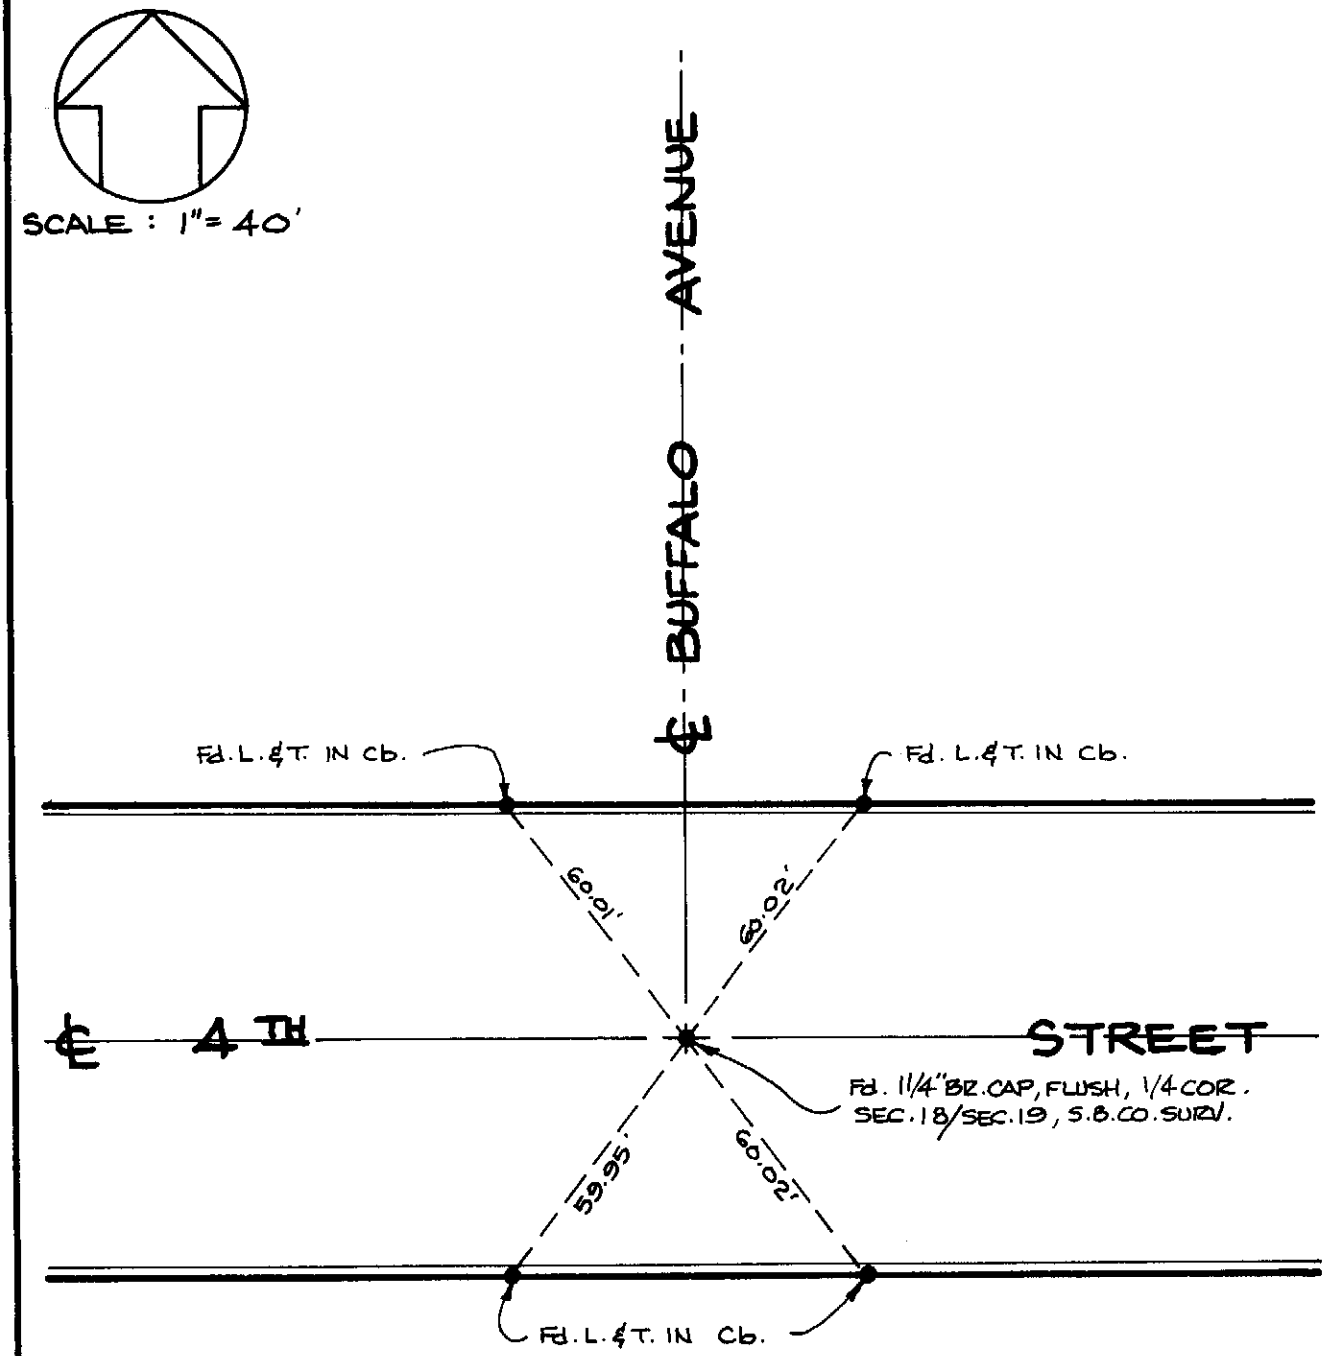

CITY OF RANCHO CUCAMONGA — STREET TIE	ASSESSMENT DISTRICT 82-1
LOCKWOOD ENGINEERING & SURVEYING COMPANY, INC. 380 W. FOOTHILL BLVD. RIALTO, CALIFORNIA	4TH STREET AT BUFFALO AVENUE
CARLETON W. LOCKWOOD	FIELD REVIEW _____ DATE _____
R.C.E. NO. 9101, DATE 3-15-82	TIE BOOK 4 PAGE 36

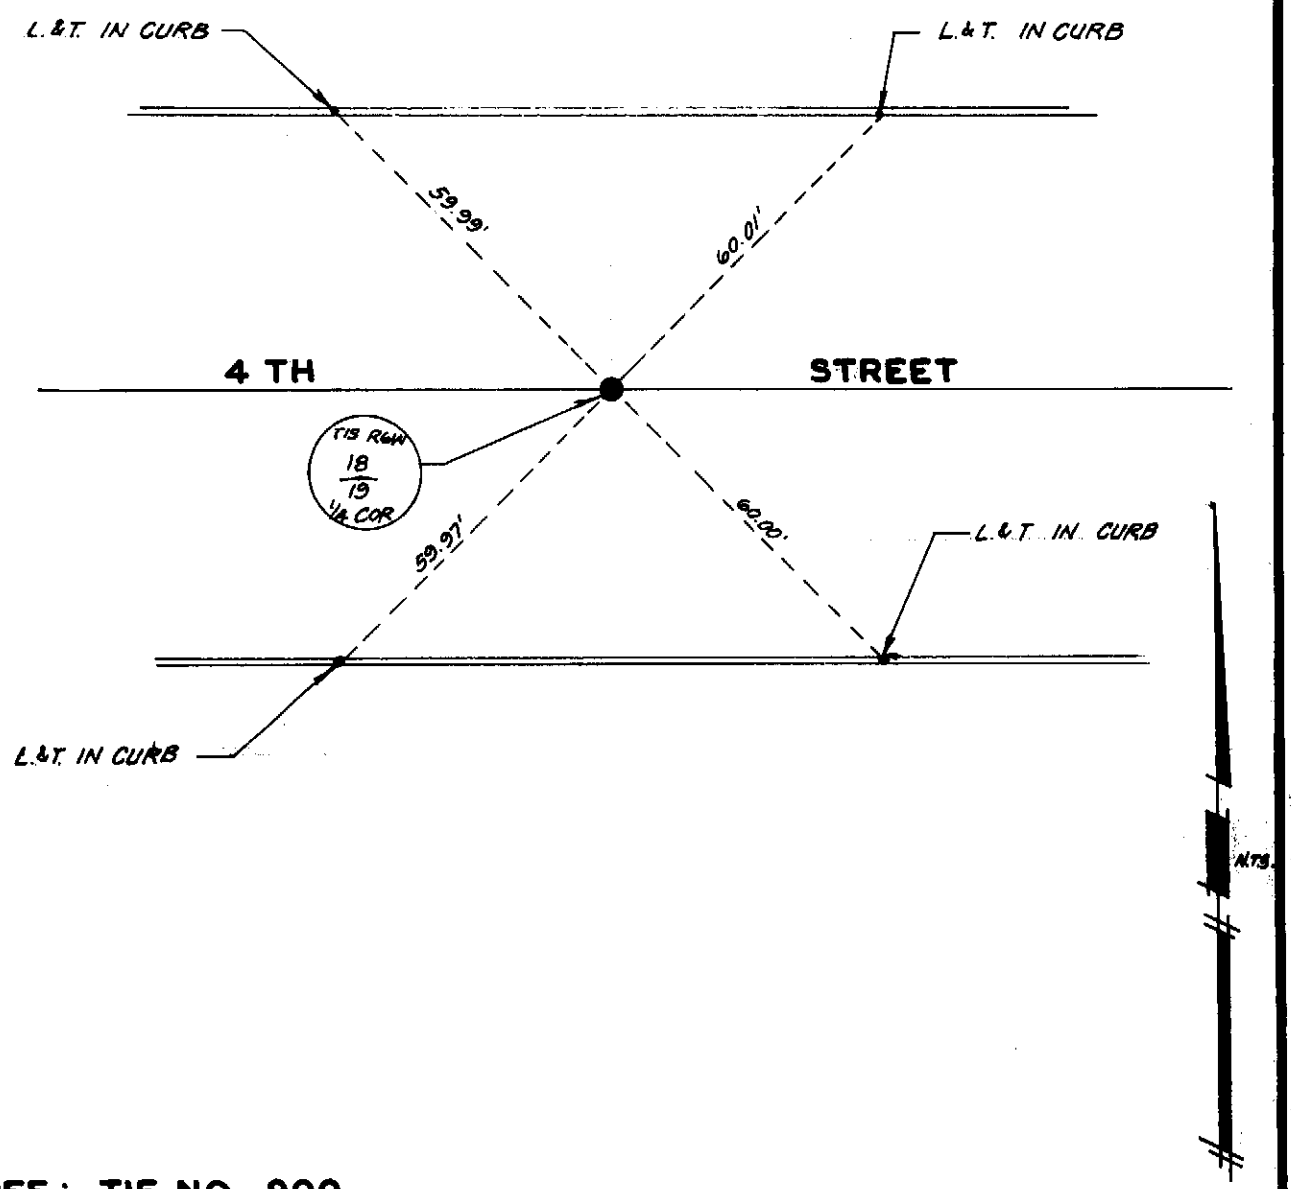

REF.: TIE NO. 900

city of rancho cucamonga — STREET TIE	
COMPILED FROM CITY OF ONTARIO RECORDS By: Linville - Sanderson - Horn & Assoc.	4TH STREET AT 1/4 COR., SECTIONS 18 & 19
ENGR. / L.S.	FIELD REVIEW ____ DATE ____
R.C.E. / L.S. No. ____ DATE ____	TIE BOOK 4 PAGE 36

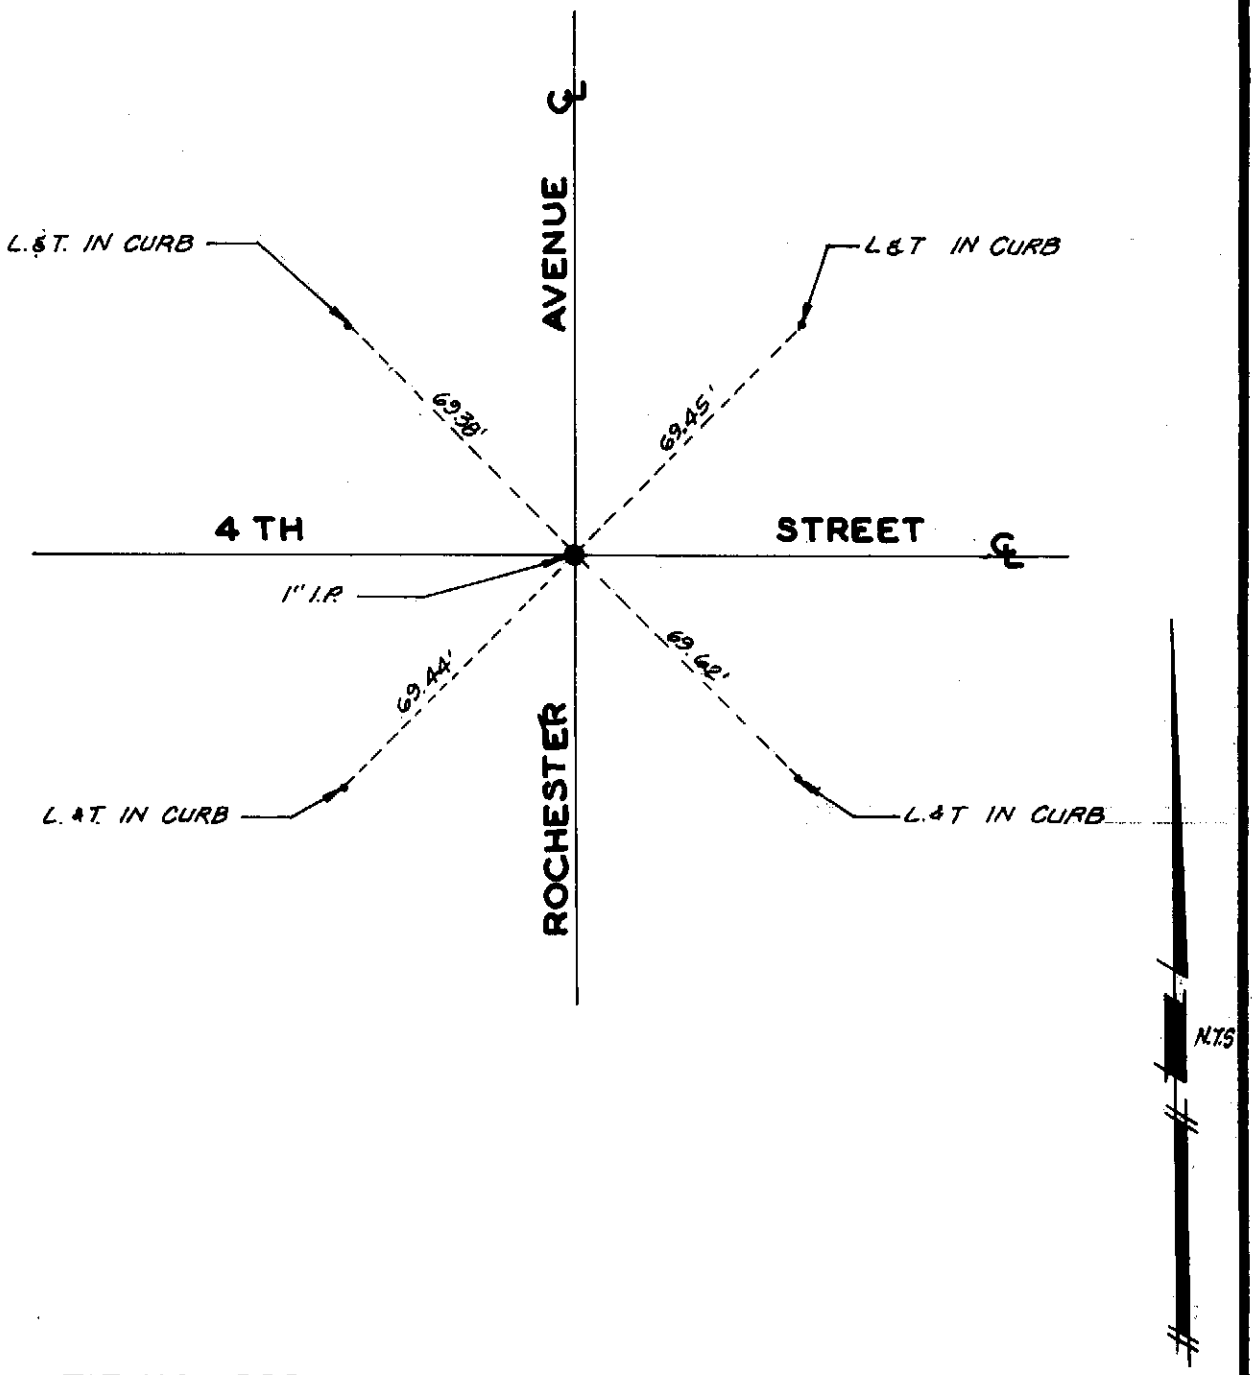

REF. : TIE NO. 899

city of rancho cucamonga — STREET TIE	
COMPILED FROM CITY OF ONTARIO RECORDS By : Linville-Sanderson-Horn & Assoc.	4TH STREET & ROCHESTER AVENUE
ENGR. / L.S. _____	FIELD REVIEW _____ DATE _____
R.C.E. / L.S. No. _____ DATE _____	TIE BOOK 4 PAGE 37

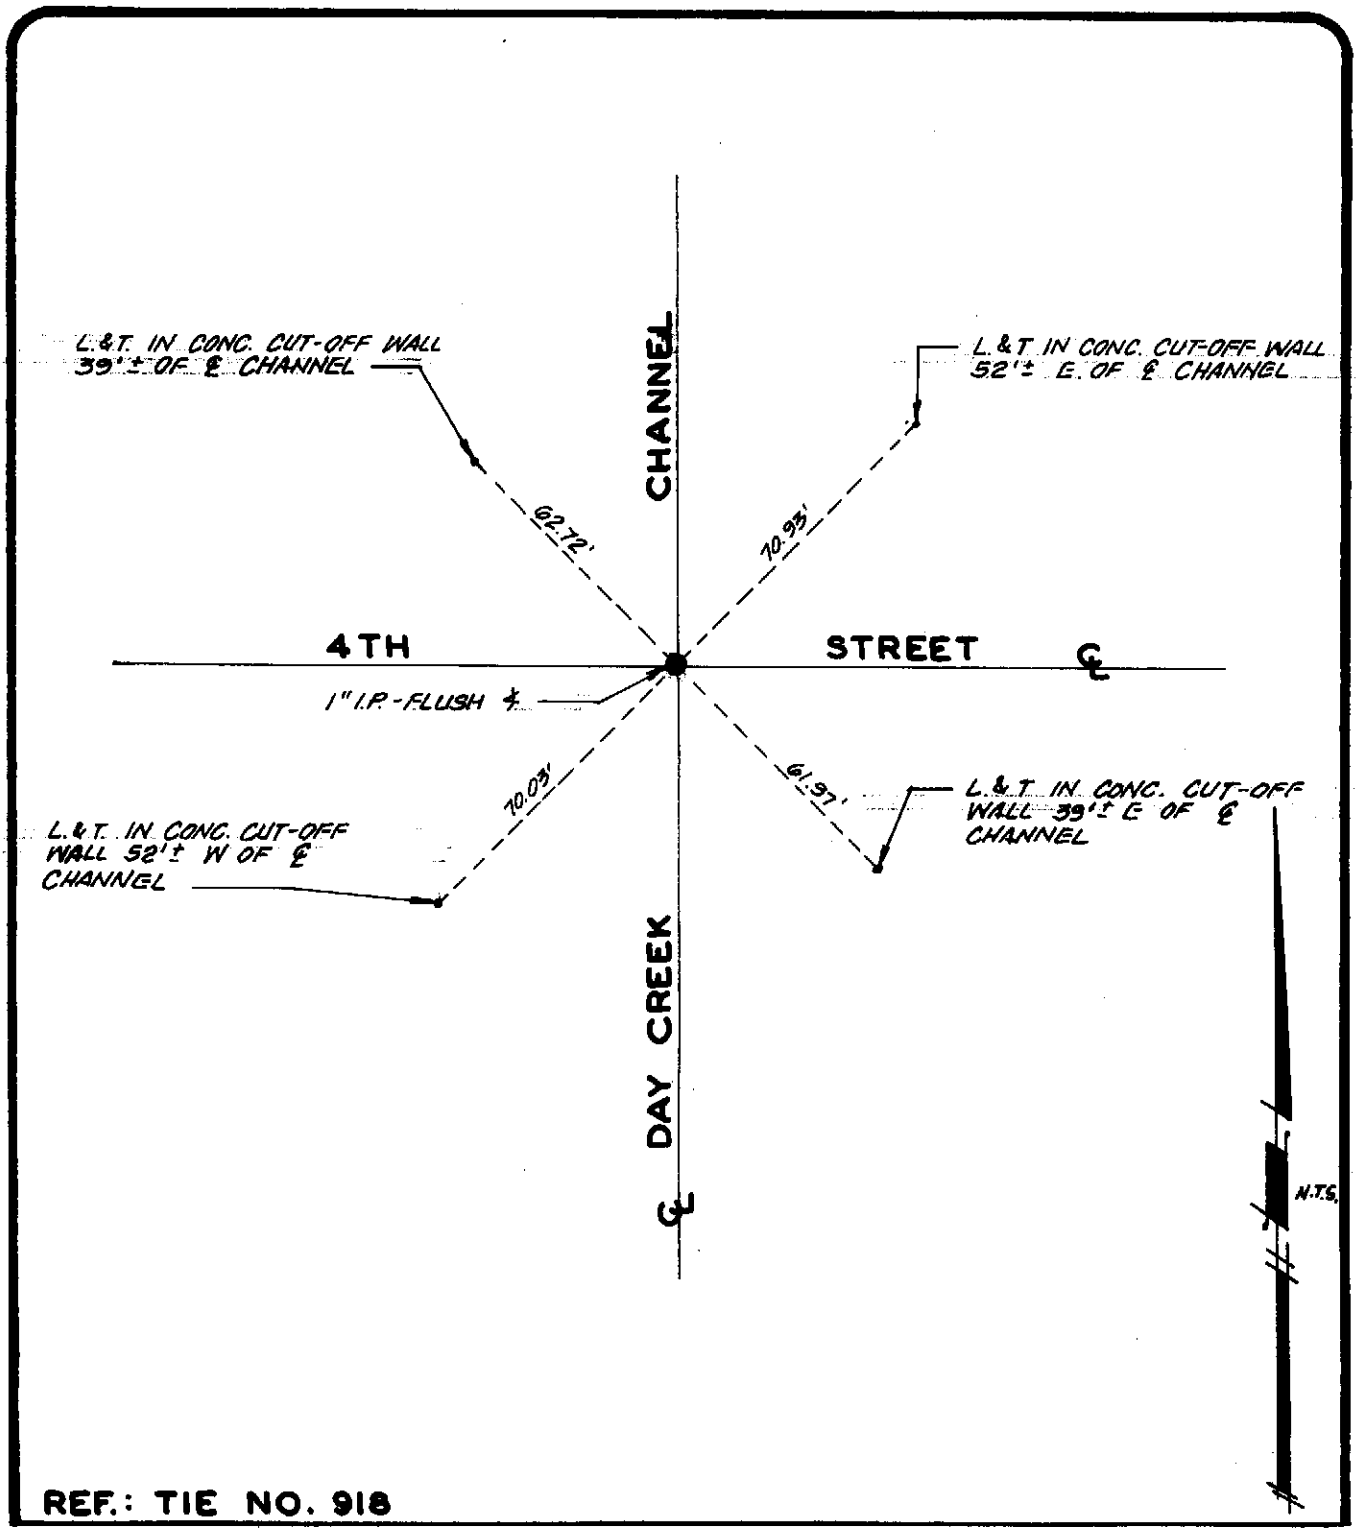

REF.: TIE NO. 918

city of rancho cucamonga — STREET TIE	
COMPILED FROM CITY OF ONTARIO RECORDS By : Linville - Sanderson-Horn & Assoc.	4TH STREET AT DAY CREEK CHANNEL
ENGR. / L. S. _____	FIELD REVIEW _____ DATE _____
R.C.E. / L.S. No. _____ DATE _____	TIE BOOK 4 PAGE 38

NOTHING FOUND

city of rancho cucamonga STREET TIE	
	S. 1/4 COR. SECTION 17
ENGR. / L. S.	FIELD REVIEW DATE
R.C.E. / L.S. No. DATE	TIE BOOK 4 PAGE 39

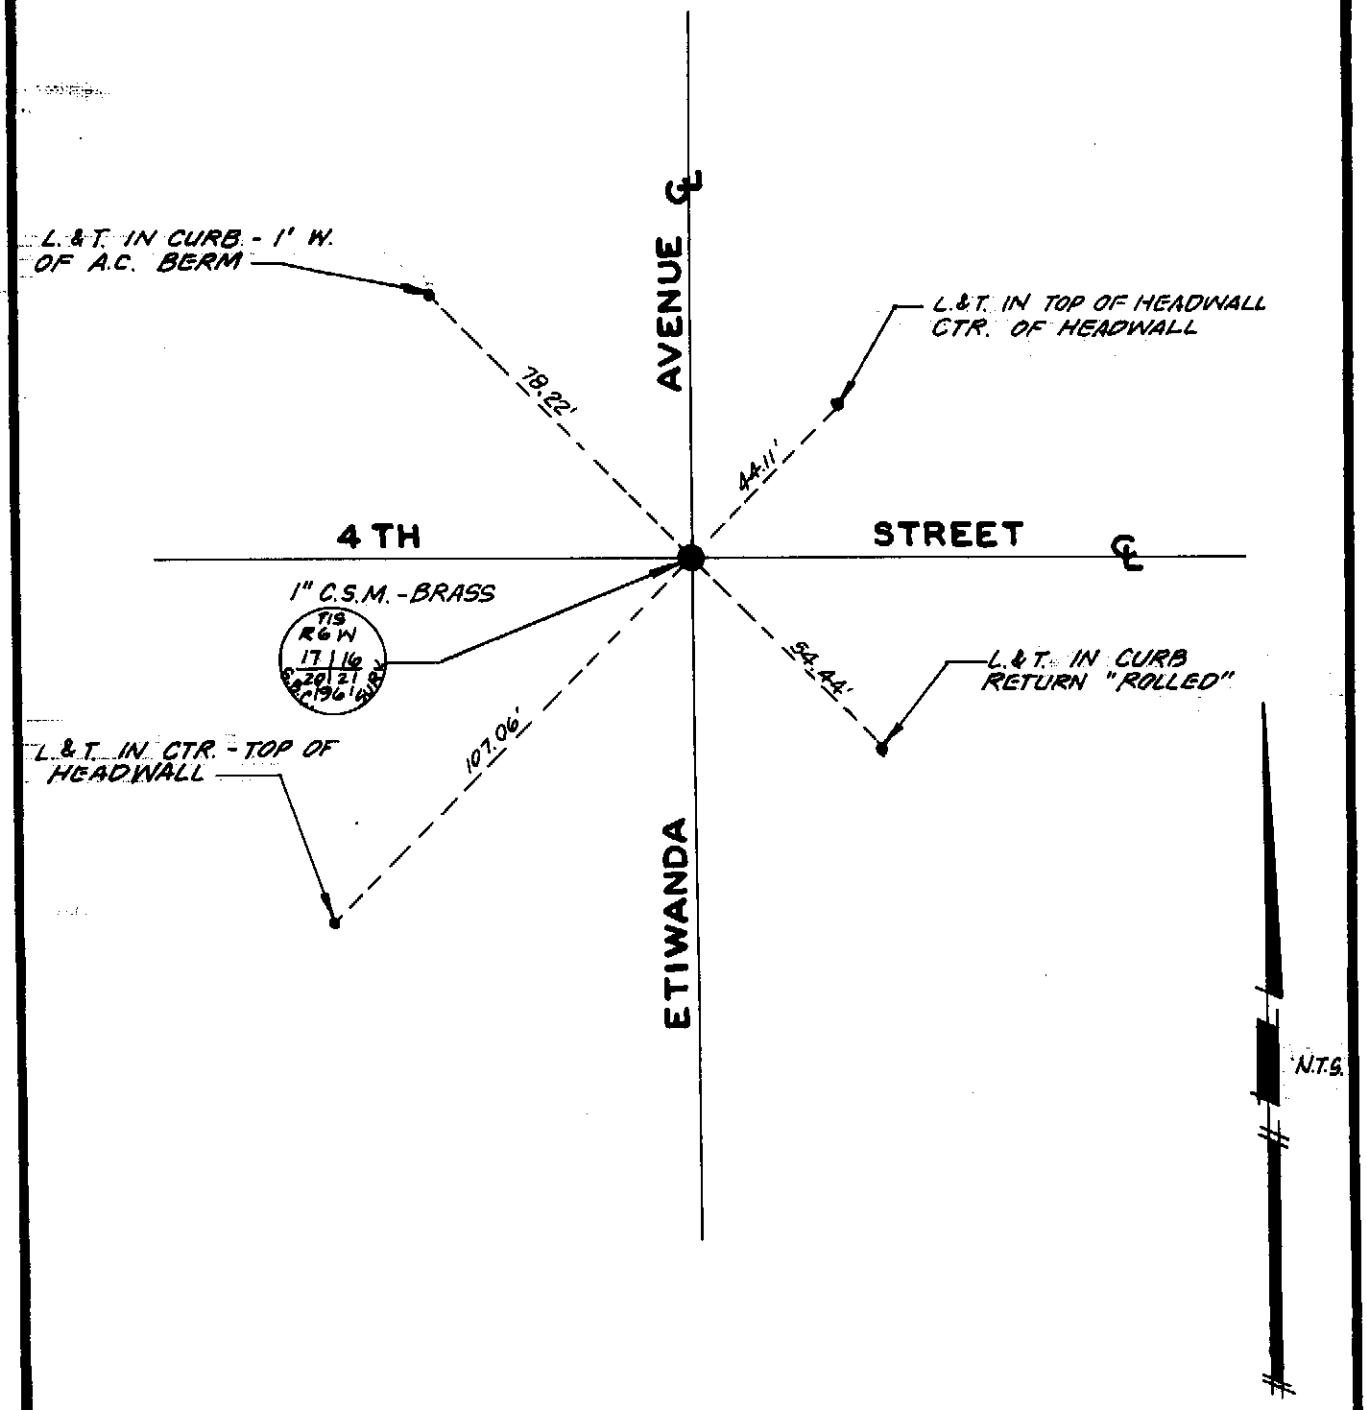

REF.: TIE NO. 917

city of rancho cucamonga — STREET TIE	
COMPILED FROM CITY OF ONTARIO RECORDS By: Linville-Sanderson-Horn & Assoc.	4TH STREET & ETIWANDA AVENUE
ENGR. / L.S.	FIELD REVIEW ____ DATE ____
R.C.E. / L.S. No. ____ DATE ____	TIE BOOK 4 PAGE 40