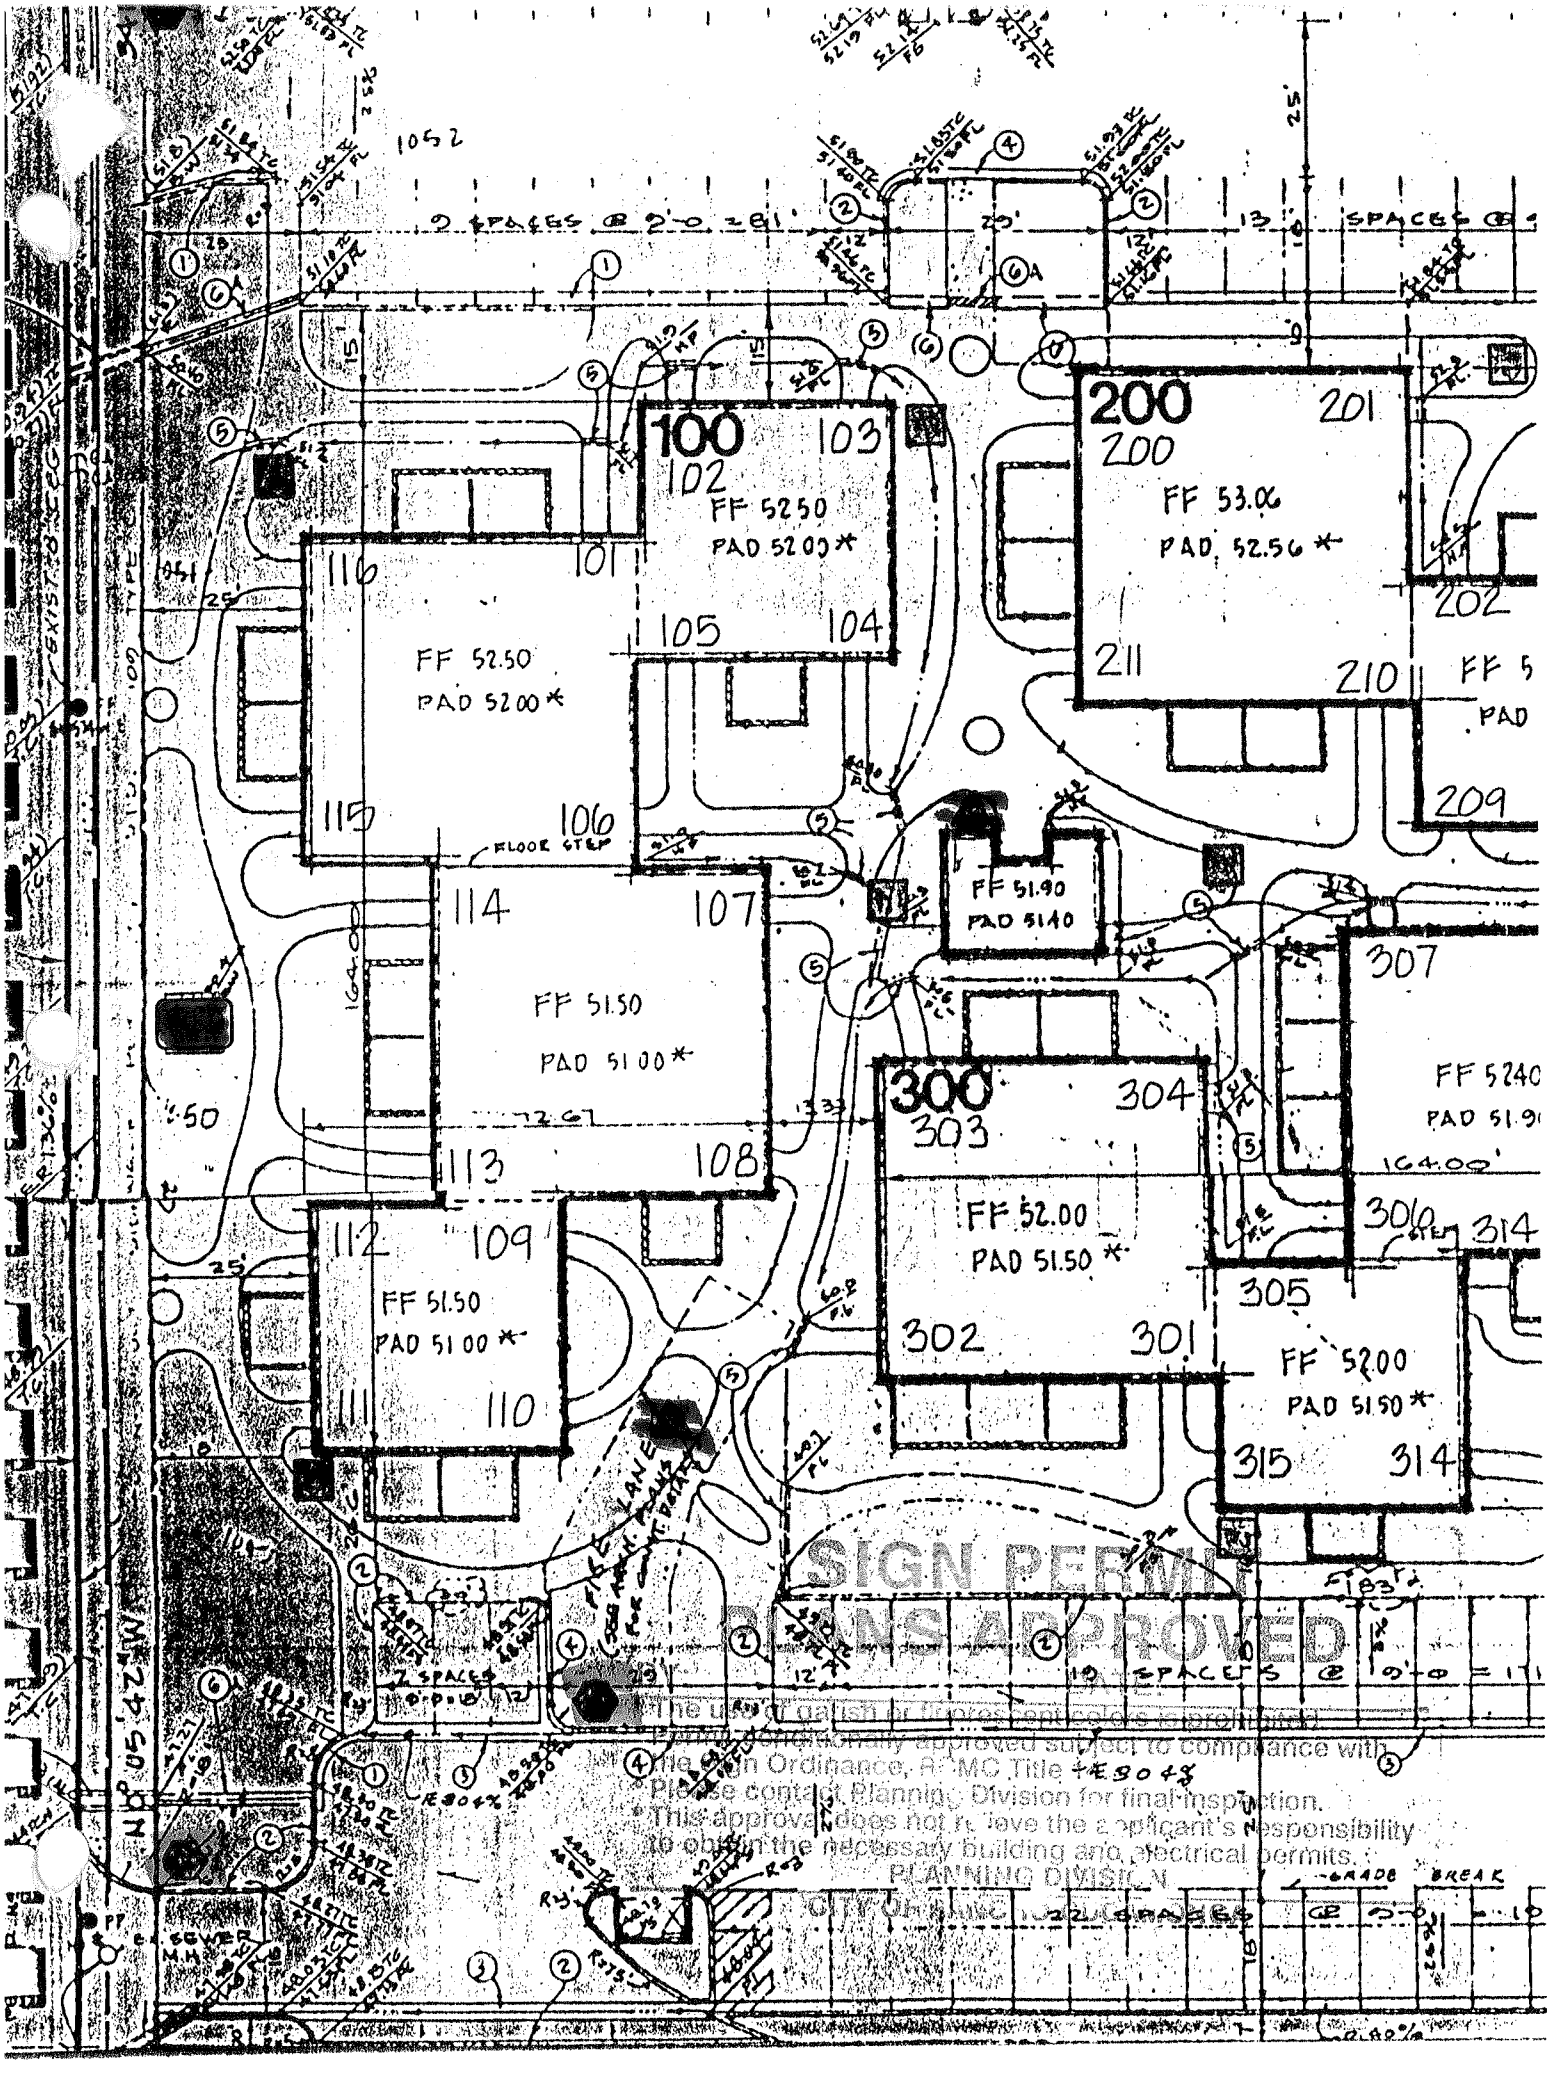

SIGN PERMIT
PLANS APPROVED
The use of garish or fluorescent colors is prohibited.
Permit conditionally approved subject to compliance with
the Sign Ordinance, RCMC Title 1E 304
Please contact Planning Division for final inspection.
This approval does not relieve the applicant's responsibility
to obtain the necessary building and electrical permits.
PLANNING DIVISION
CITY OF RANCHO

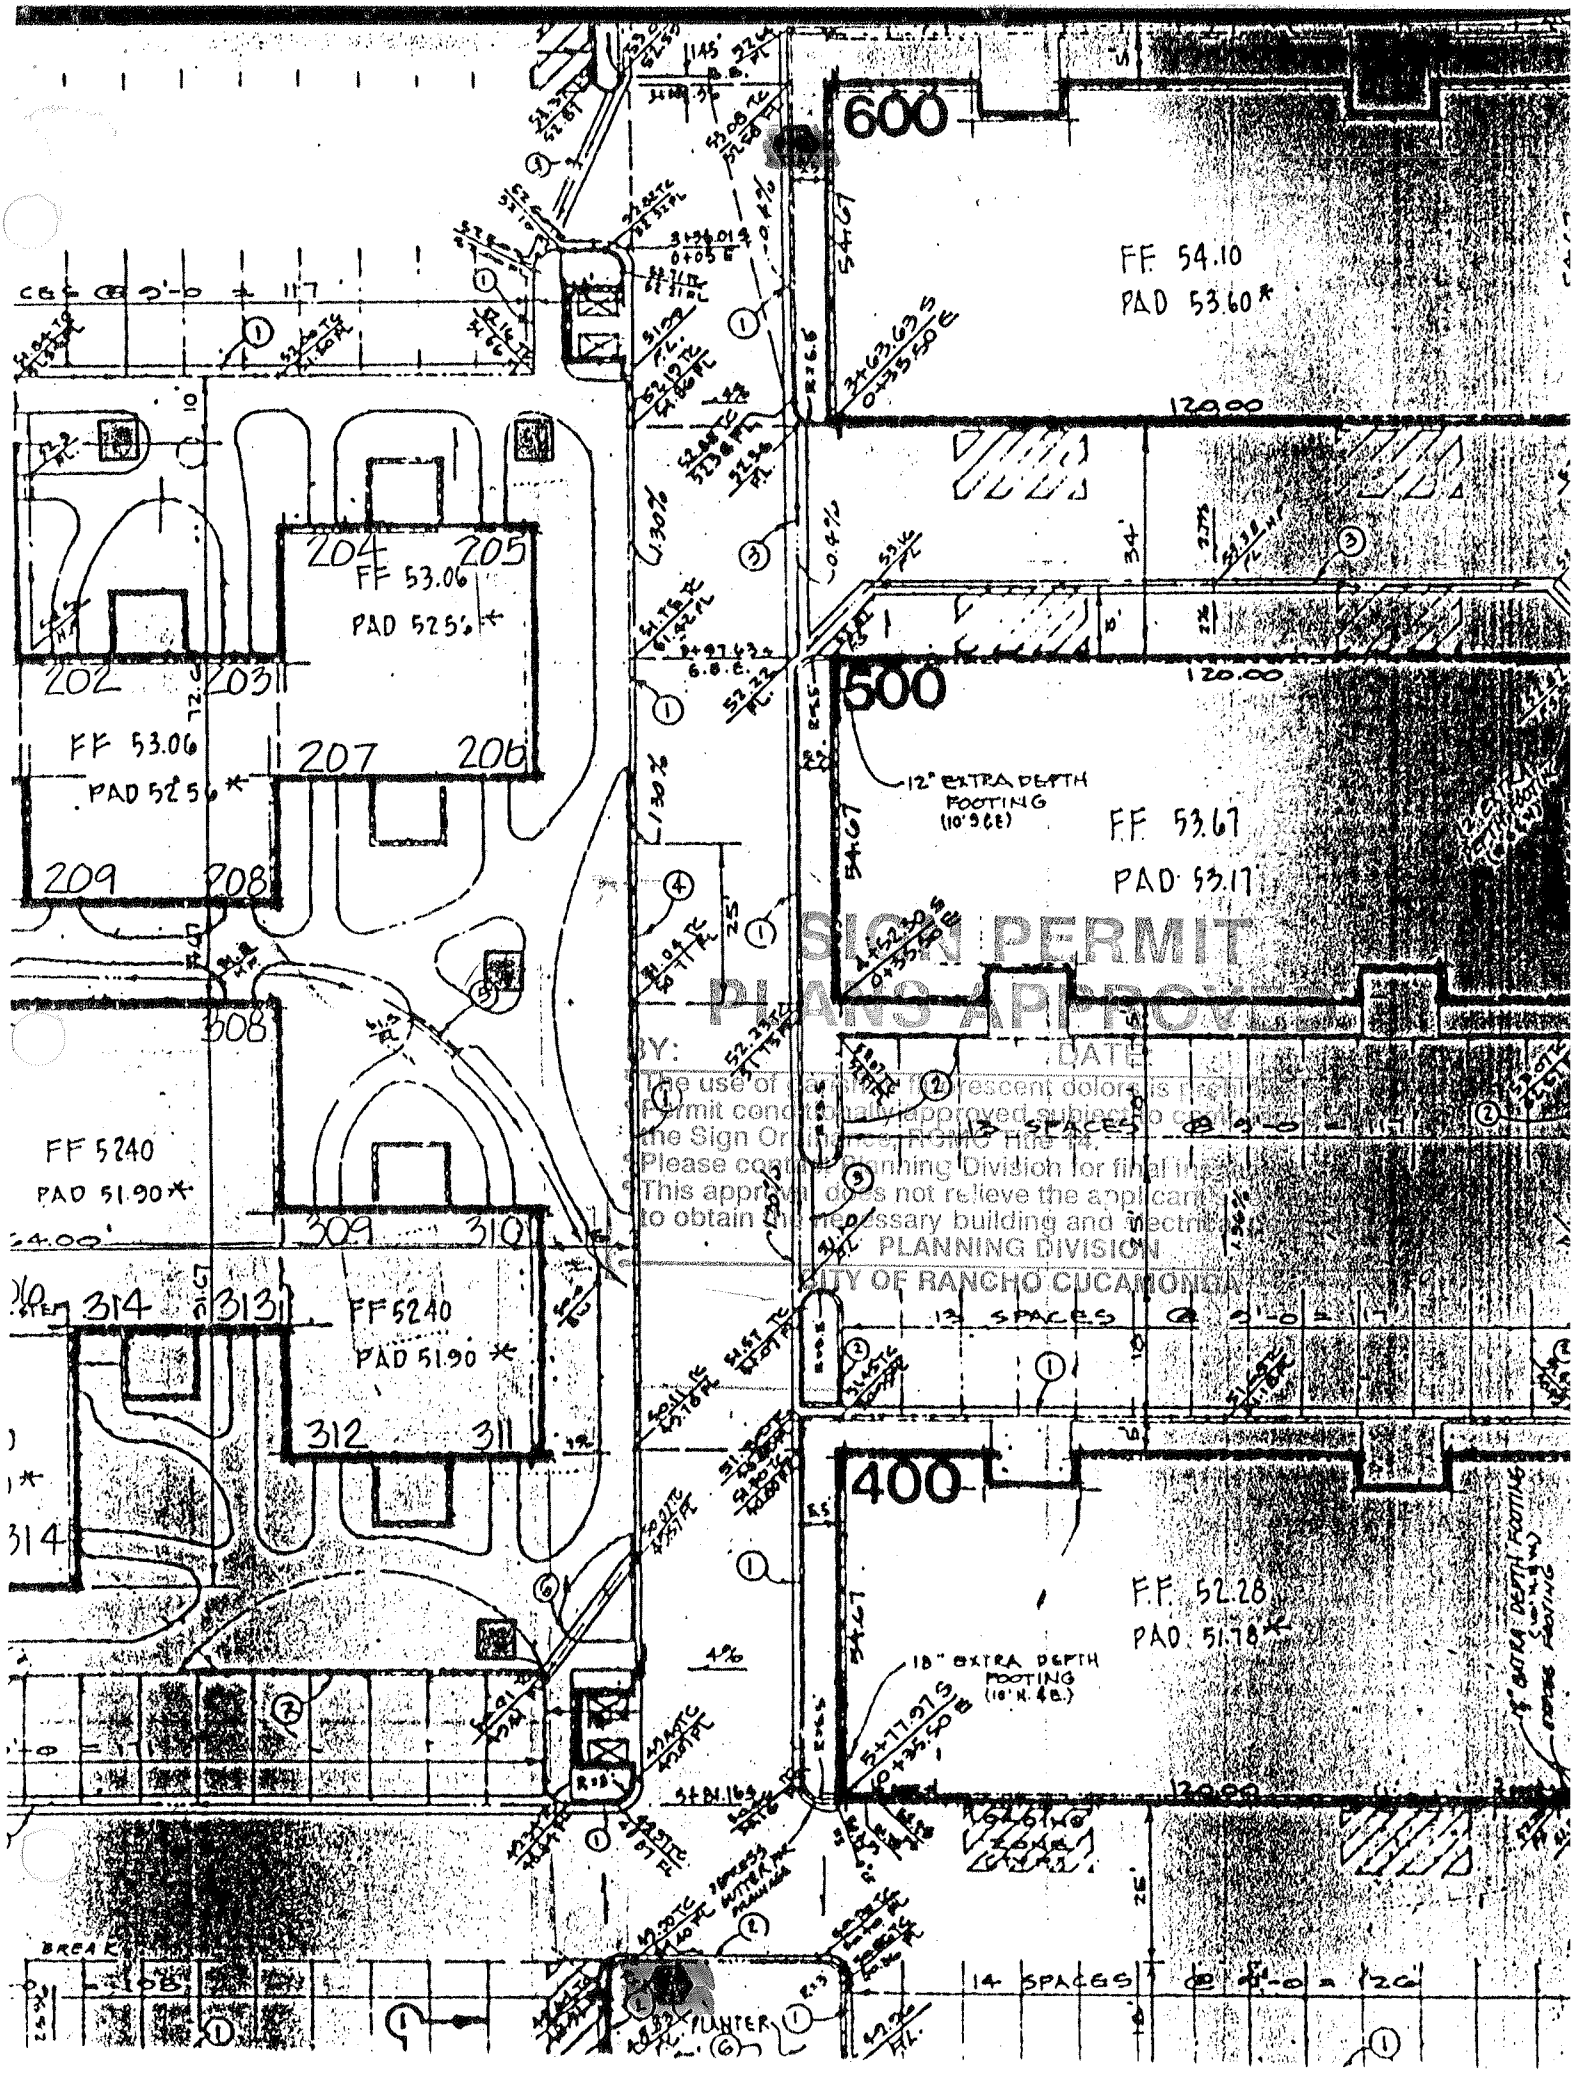

SIGN PERMIT
PLANS APPROVED
BY:
DATE:
The use of [illegible] fluorescent dolors is [illegible]
Permit conditionally approved subject to [illegible]
the Sign Ordinance, RCMC Title 14.
Please contact Planning Division for final [illegible]
This approval does not relieve the applicant [illegible]
to obtain the necessary building and electrical [illegible]
PLANNING DIVISION
CITY OF RANCHO CUCAMONGA

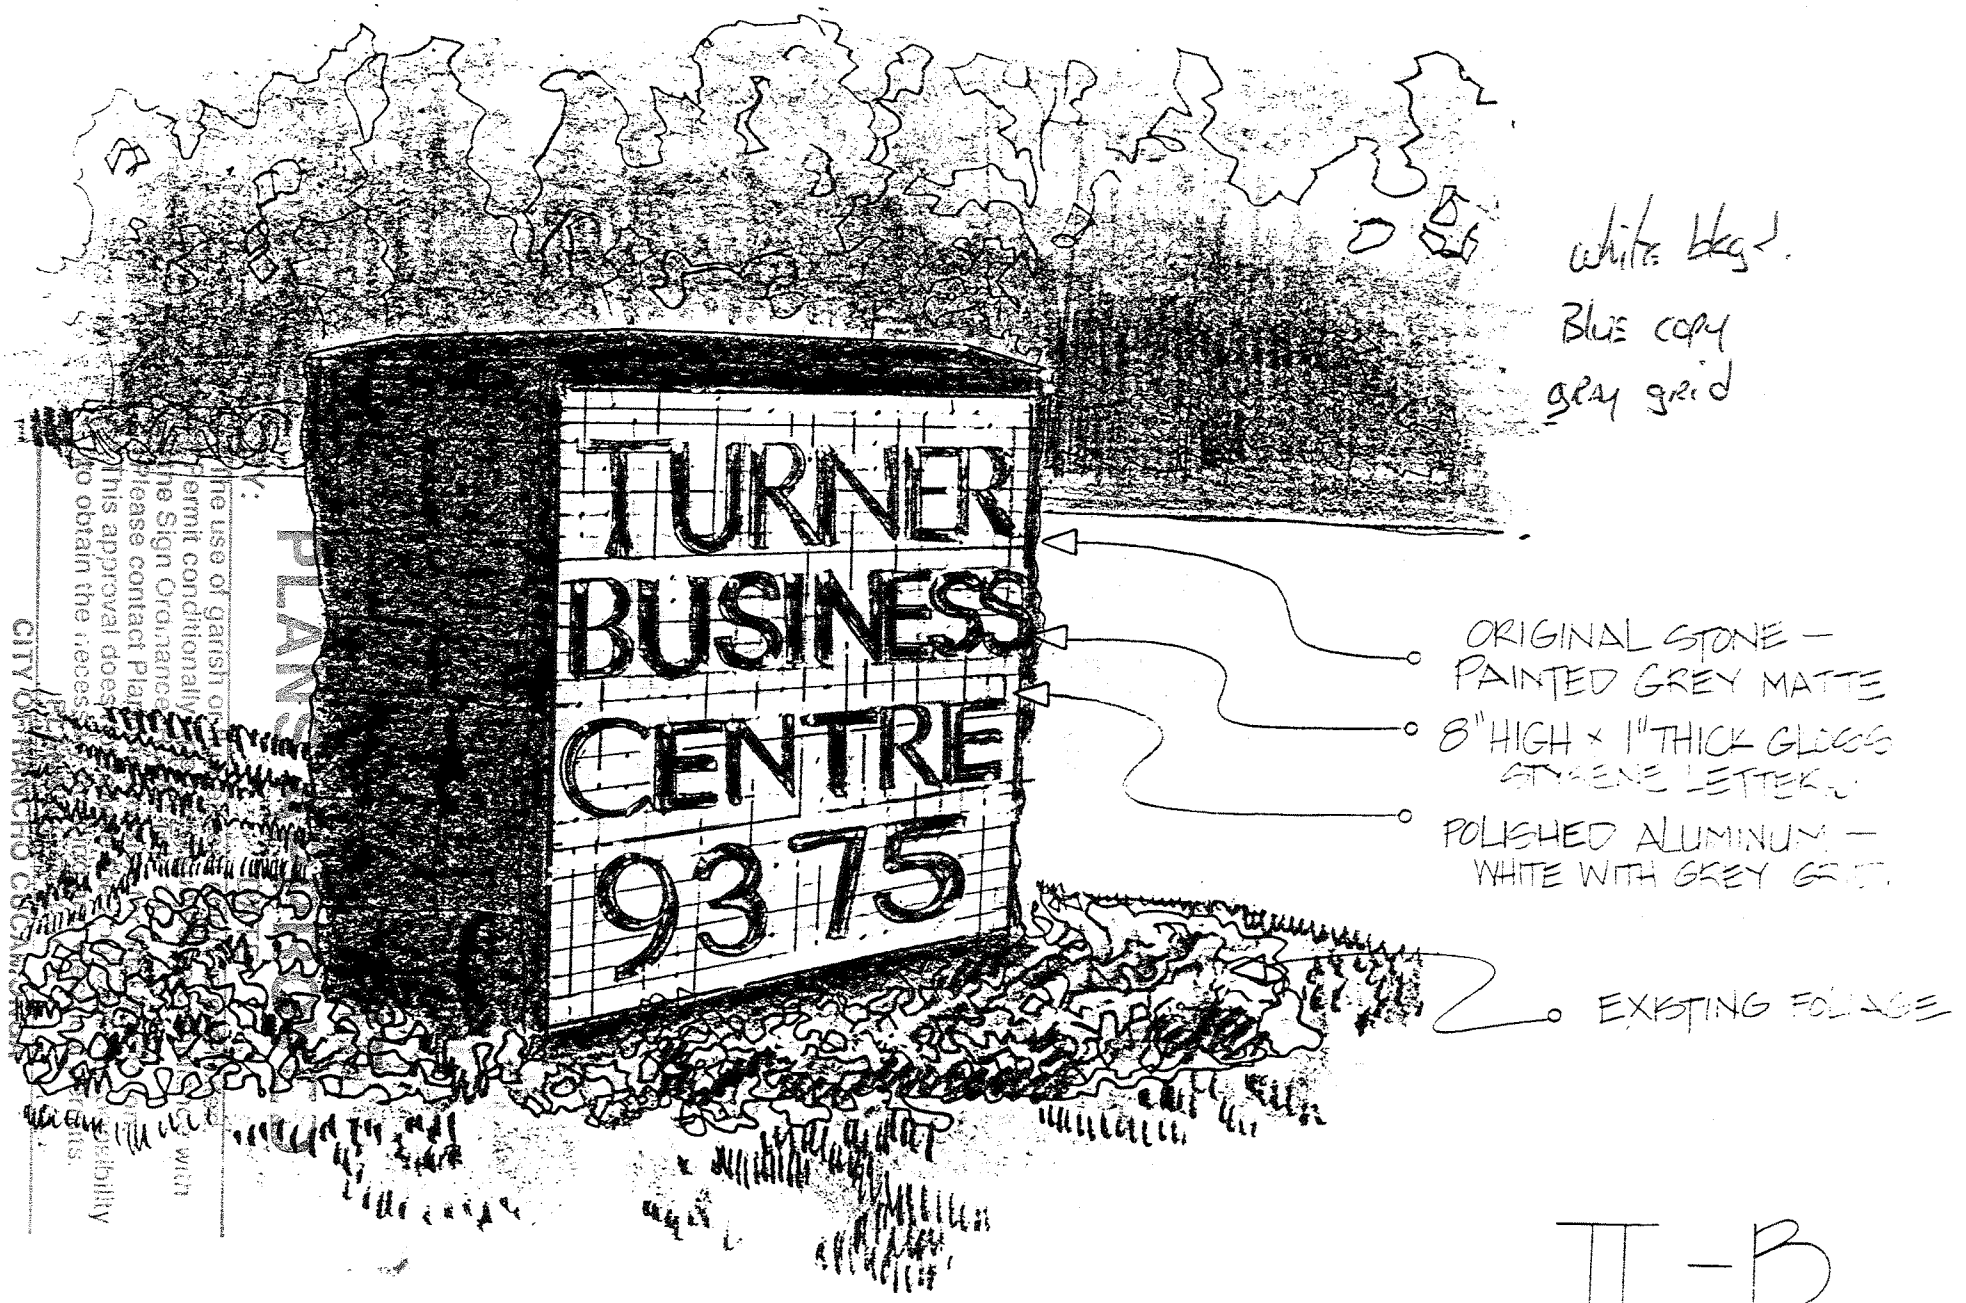
TURNER
BUSINESS
CENTRE
9375
white bkgd.
BLUE COPY
gray grid
ORIGINAL STONE —
PAINTED GREY MATTE
8" HIGH × 1" THICK GLOSS
POLISHED ALUMINUM —
WHITE WITH GREY
EXISTING FOLIAGE

II-B

white - black
blue - copy
green - grid

building 300

302

JOY MFG. CO.

SIGN PERMIT
PLANS APPROVED
DATE:
BY:

- The use of garish or fluorescent colors is prohibited.
- Permit conditionally approved subject to compliance with the Sign Ordinance, RMC Title 14.
- Please contact Planning Division for final inspection.
- This approval does not relieve the applicant's responsibility to obtain the necessary building and electrical permits.

PLANNING DIVISION
CITY OF RANCHO CUCAMONGA

II-C

UNIT IDENTIFICATION

a Medium TURNER BUSINESS CENTRE

bcdefghijklmnopqrstuvwxyz ß
BCDEFGHIJKLMNOPQQRSTUVWXYZ
234567890 &?!£$ (.,;:)»«/-"'°

ra Medium Italic

bcdefghijklmnopqrstuvwxyz ß &?!£$ (.,;:)»«/-"'°
BCDEFGHIJKLMNOPQQRSTUVWXYZ 1234567890

ra Bold Condensed

bcdefghijklmnopqrstuvwxyz æøß &?!£$ (.,;:) »«/-"'°
BCDEFGHIJKLMNOPQRSTUVWXYZ ÆØ 1234567890

ra Demi Bold

bcdefghijklmnopqrstuvwxyz ß &?!£$ (.,;:)»«/-"'°
BCDEFGHIJKLMNOPQRSTUVWXYZ 1234567890

SIGN PERMIT
PLANS APPROVED
DATE:
BY:
• The use of garish or fluorescent colors is prohibited.
• Permit conditionally approved subject to compliance with the Sign Ordinance, R.M.C. Title 14.
• Please contact Planning Division for final inspection.
• This approval does not relieve the applicant's responsibility to obtain the necessary building and electrical permits.
PLANNING DIVISION
CITY OF RANCHO CUCAMONGA

SIGN PERMIT

PLANS APPROVED

DATE:

BY:

- The use of garish or fluorescent colors is prohibited.
- Permit conditionally approved subject to compliance with the Sign Ordinance, RCMC Title 14.
- Please contact Planning Division for final inspection.
- This approval does not relieve the applicant's responsibility to obtain the necessary building and electrical permits.

PLANNING DIVISION

CITY OF RANCHO CUCAMONGA

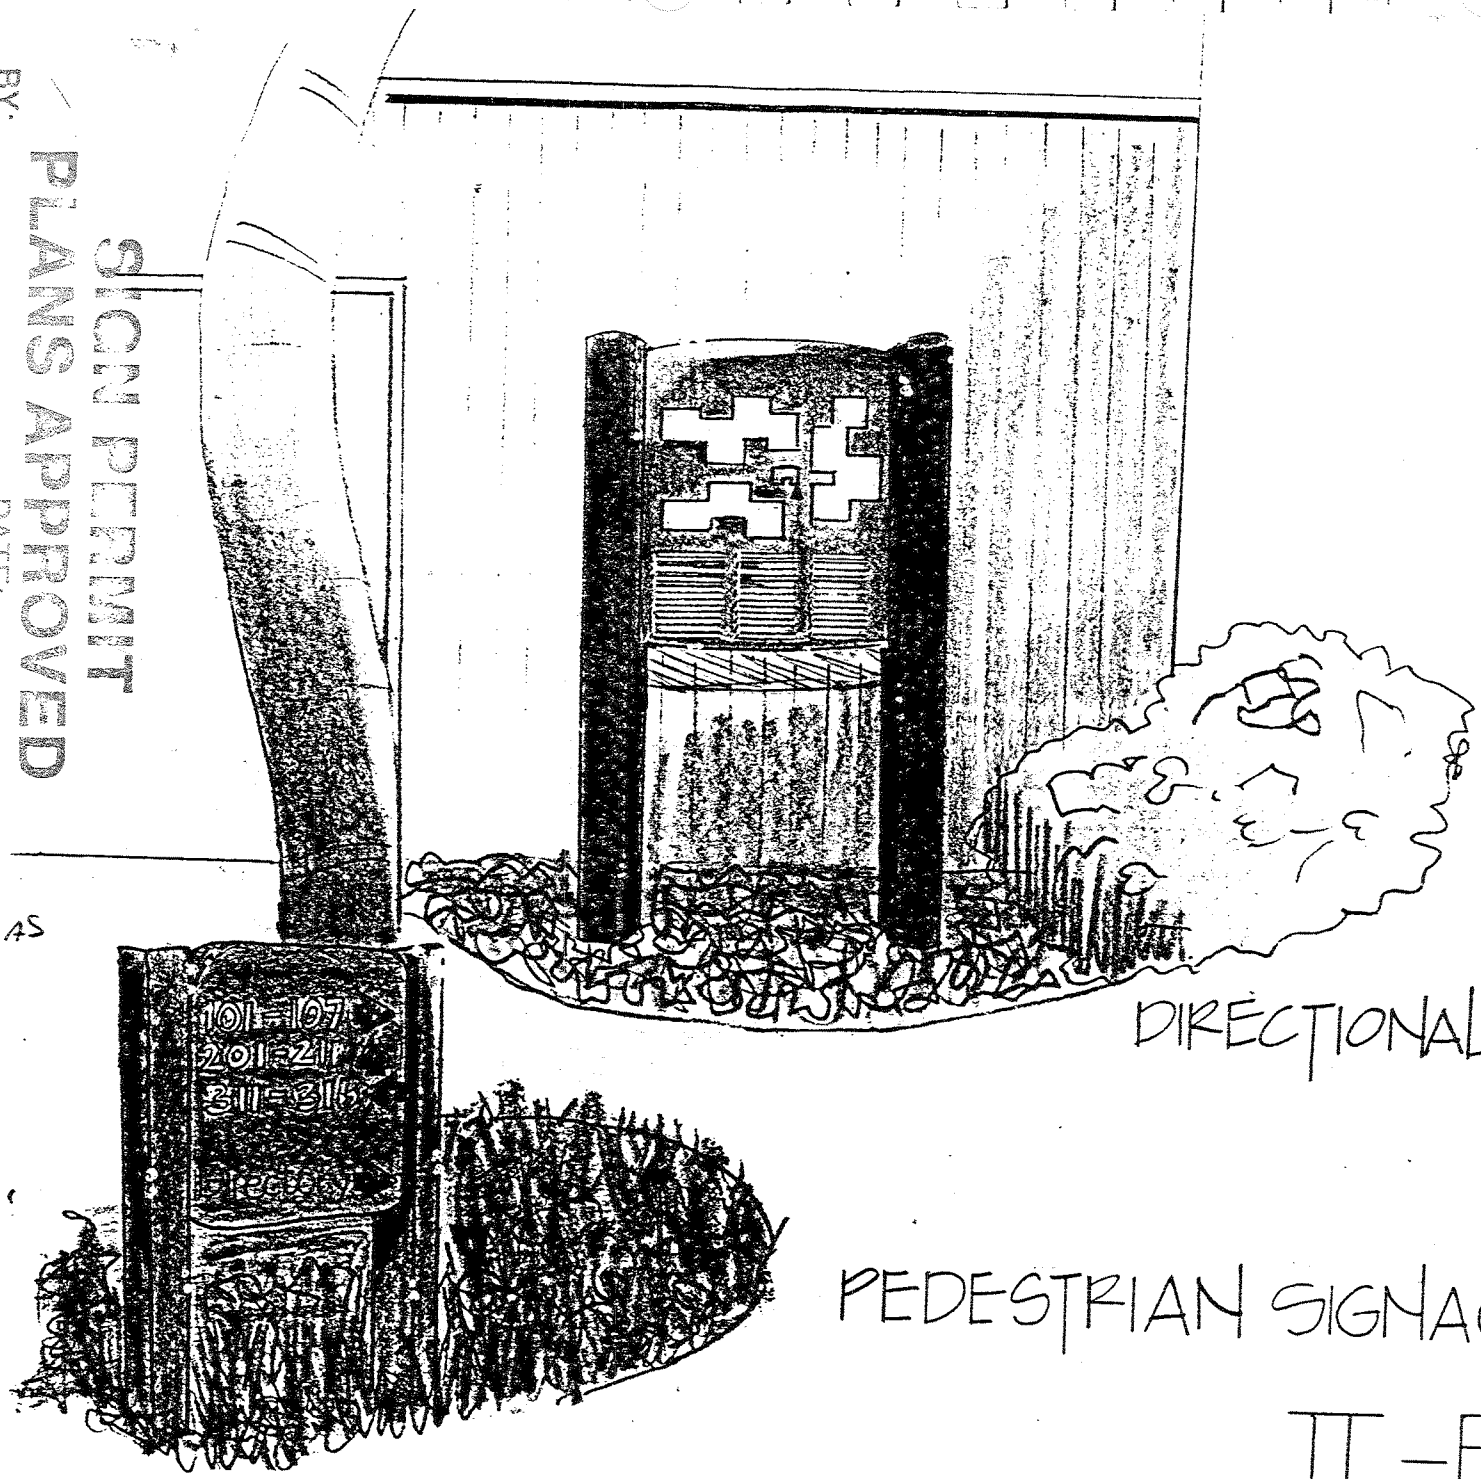

top of frame SAME AS panel

posts - green

blue - bkgd

white - copy

white - arrow (outline)

DIRECTIONAL MAP

PEDESTRIAN SIGNAGE

II-E

SAME AS P. DIRECTIONALS

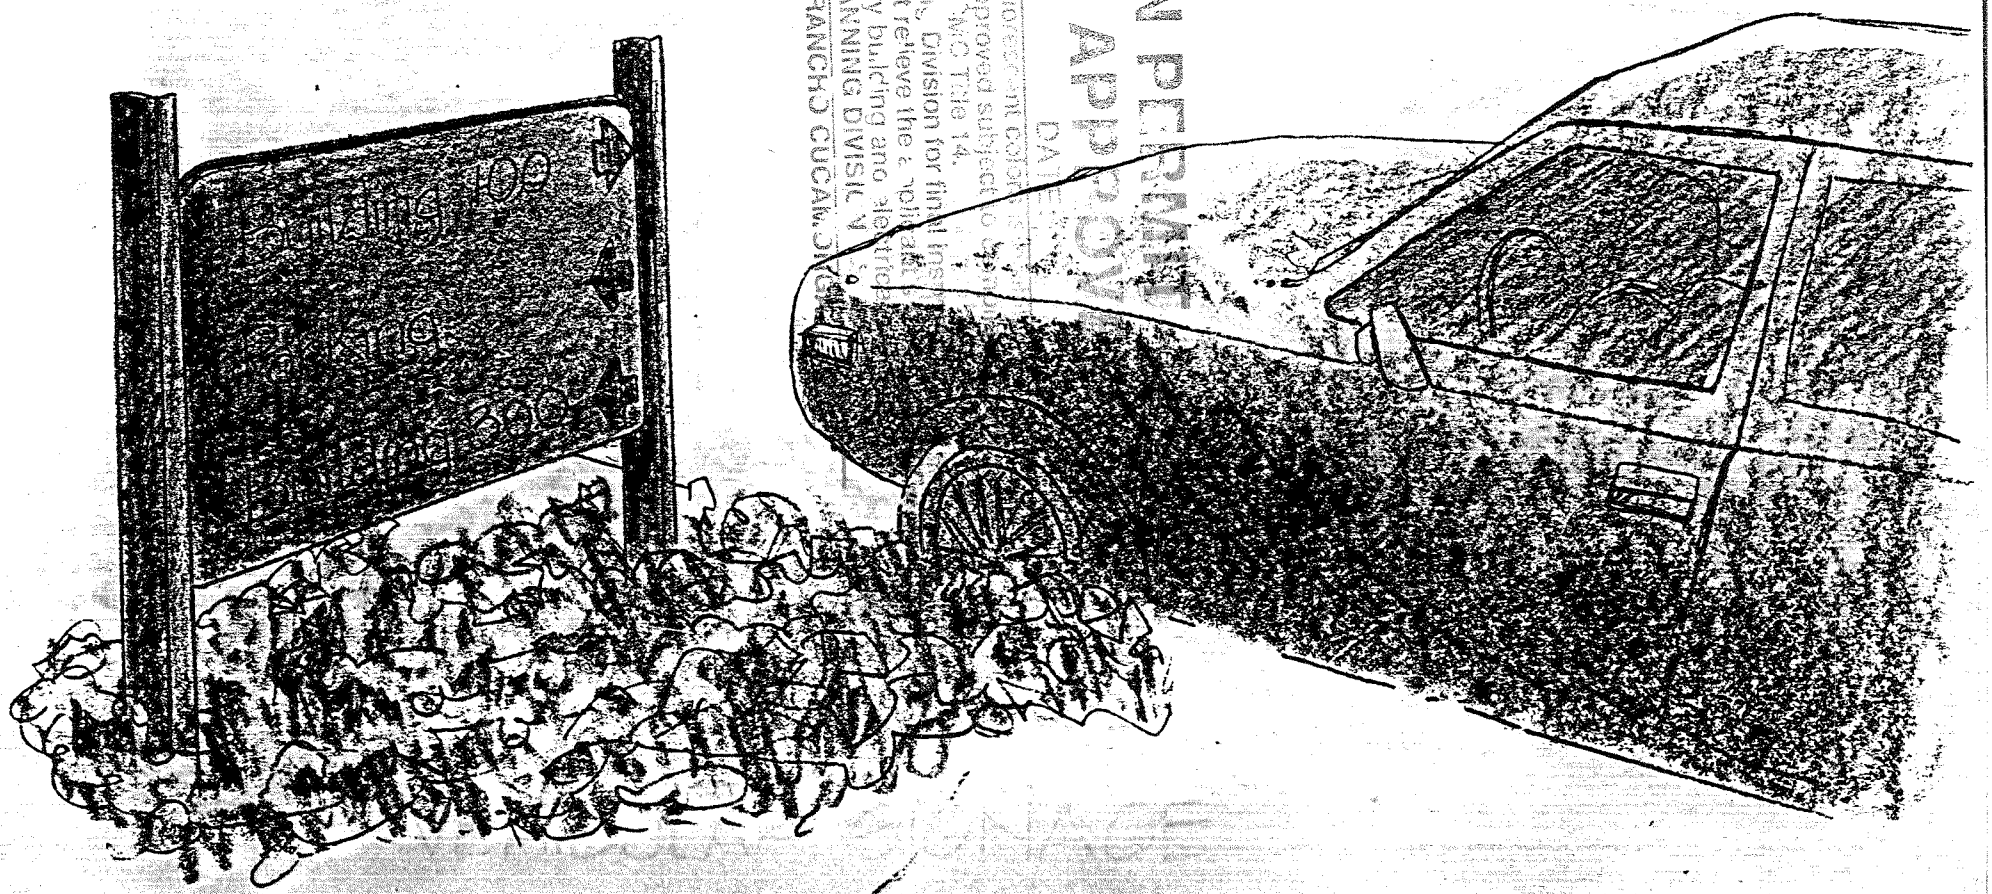

VEHICULAR SIGNAGE

TT-G