(UDP #85)

FINAL APPROVED
Rancho Cucamonga Planning
Date 6/26/81
By D. Coleman

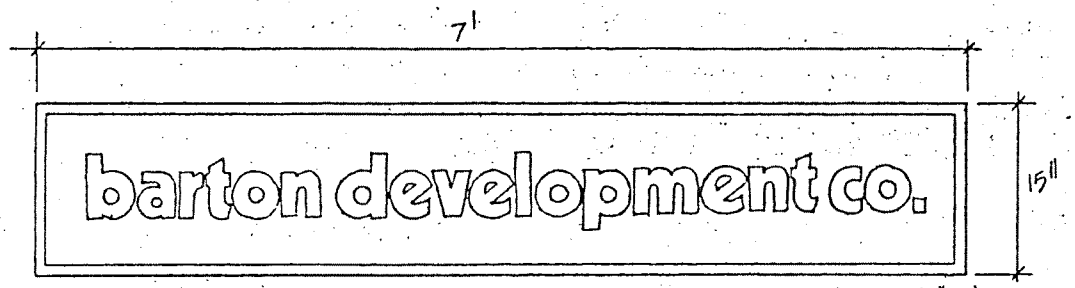

Scale: 1½" = 1'

2X SANDBLASTED REDWOOD SIGN
COLORS: BORDER - BUTTERNUT
BACKGROUND - OXFORD BROWN

TYPESTYLE AND COPY COLOR - TENANT'S OPTION

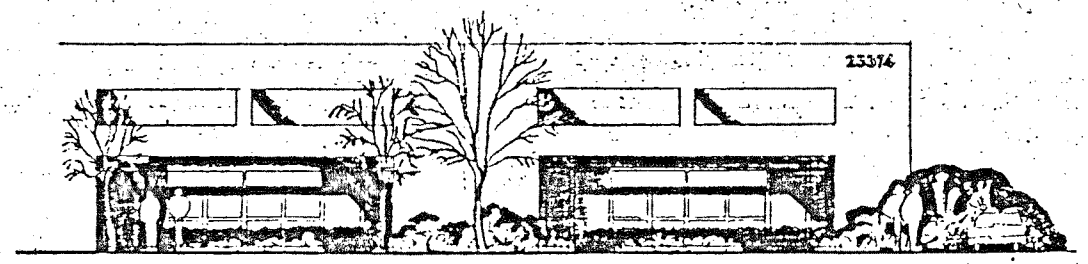

Scale ⅛ = 1'

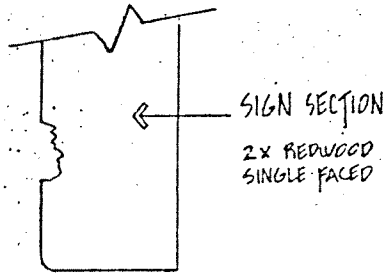

INSTALLATION DETAIL
Top View

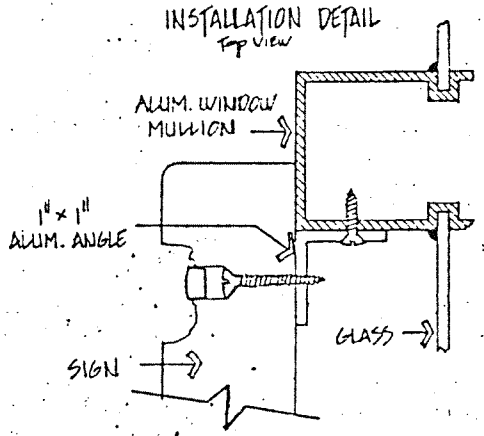

Design 2 Signmakers
2632 So Harbor Blvd
Santa Ana, California
(714) 540-7786

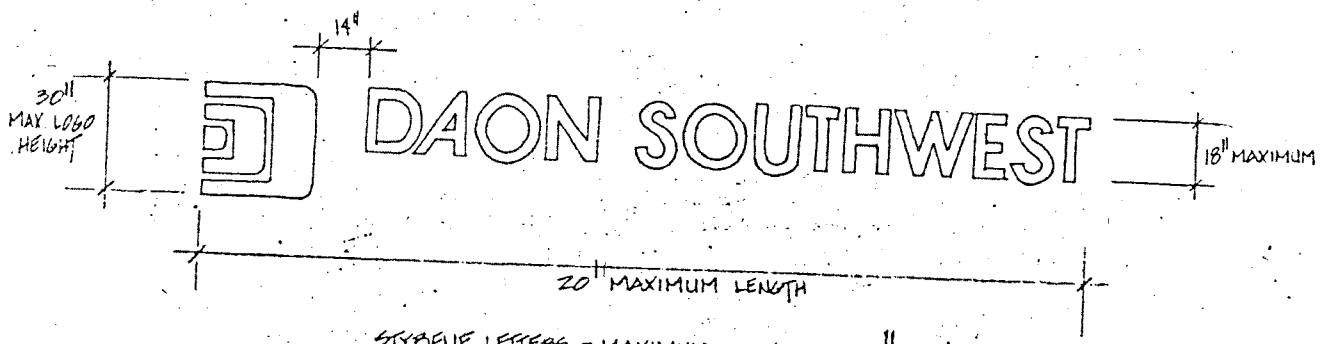

STYRENE LETTERS - MAXIMUM SIGN AREA 30" x 20'
COLORS: FACES - TENANT OPTION
RETURNS - TENANT OPTION (BROWN RECOMMENDED)

12" STYRENE ADDRESS NUMBERS
BROWN FACE - RETURNS

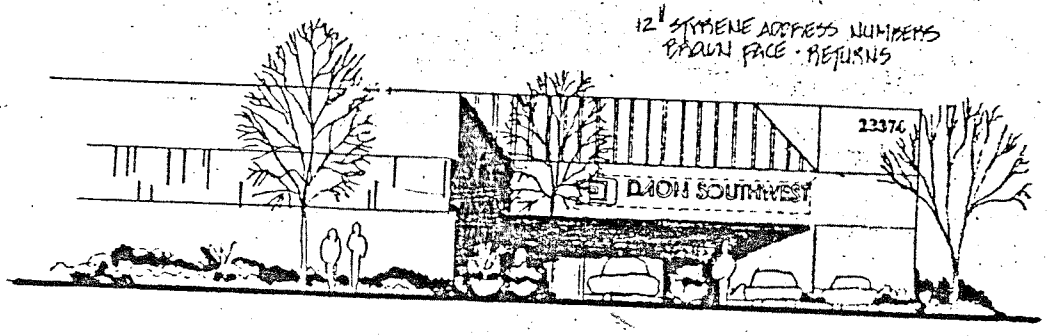

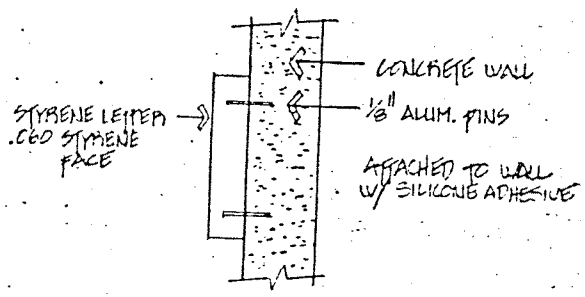

Design 2 Signmakers
2632 So. Harbor Blvd
Santa Ana, California
(714) 540-7758

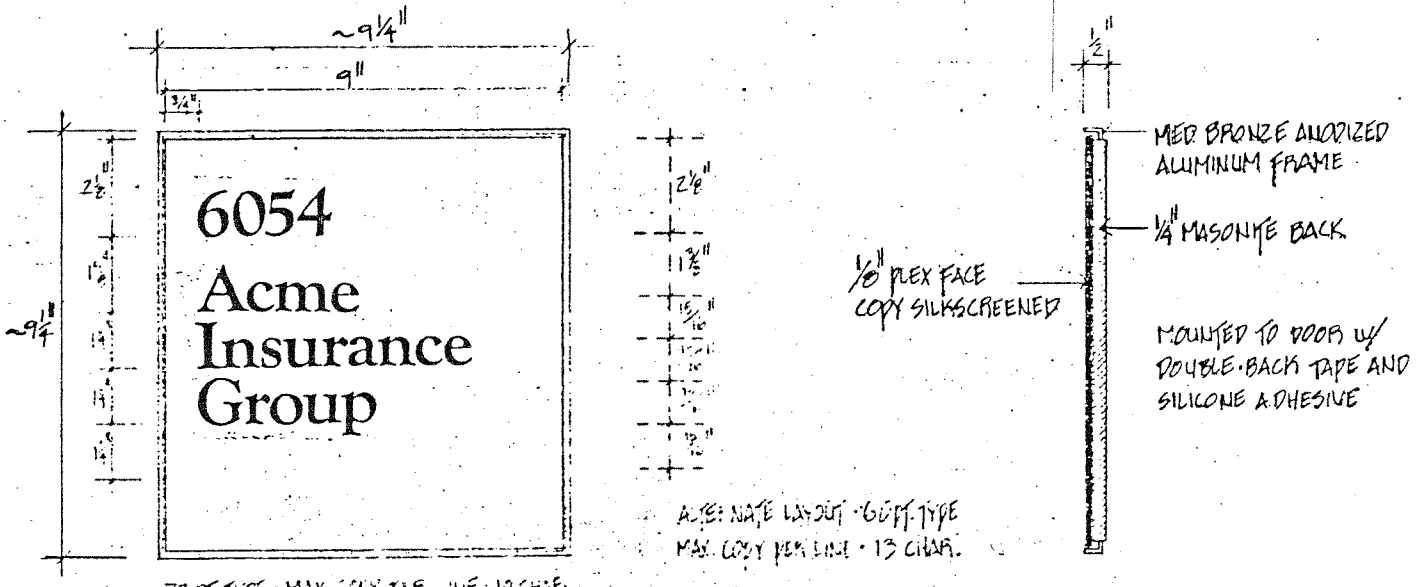

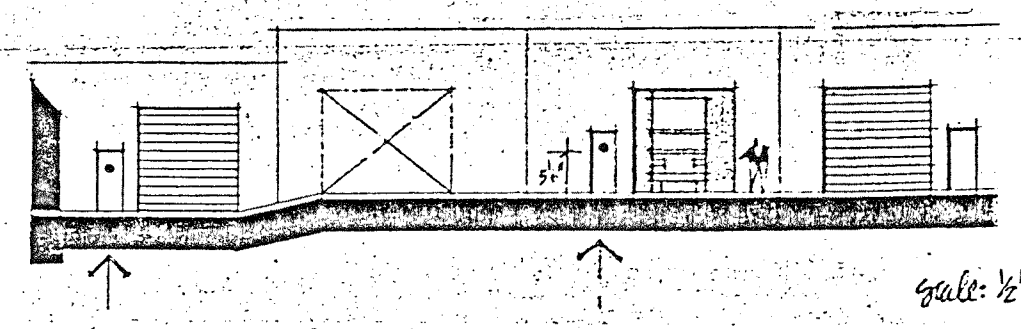

TYPICAL LOCATION ON REAR DOOR

scale: ½" = 1"

ARCHITECTURAL DOOR PLAQUE
PLEX FACE W/ALUMINUM FRAME
TYPESTYLE · [illegible]
[illegible]

DESIGN 2 SIGNMAKERS
1335

PHASE ONE

Rancho Cucamonga Business Park

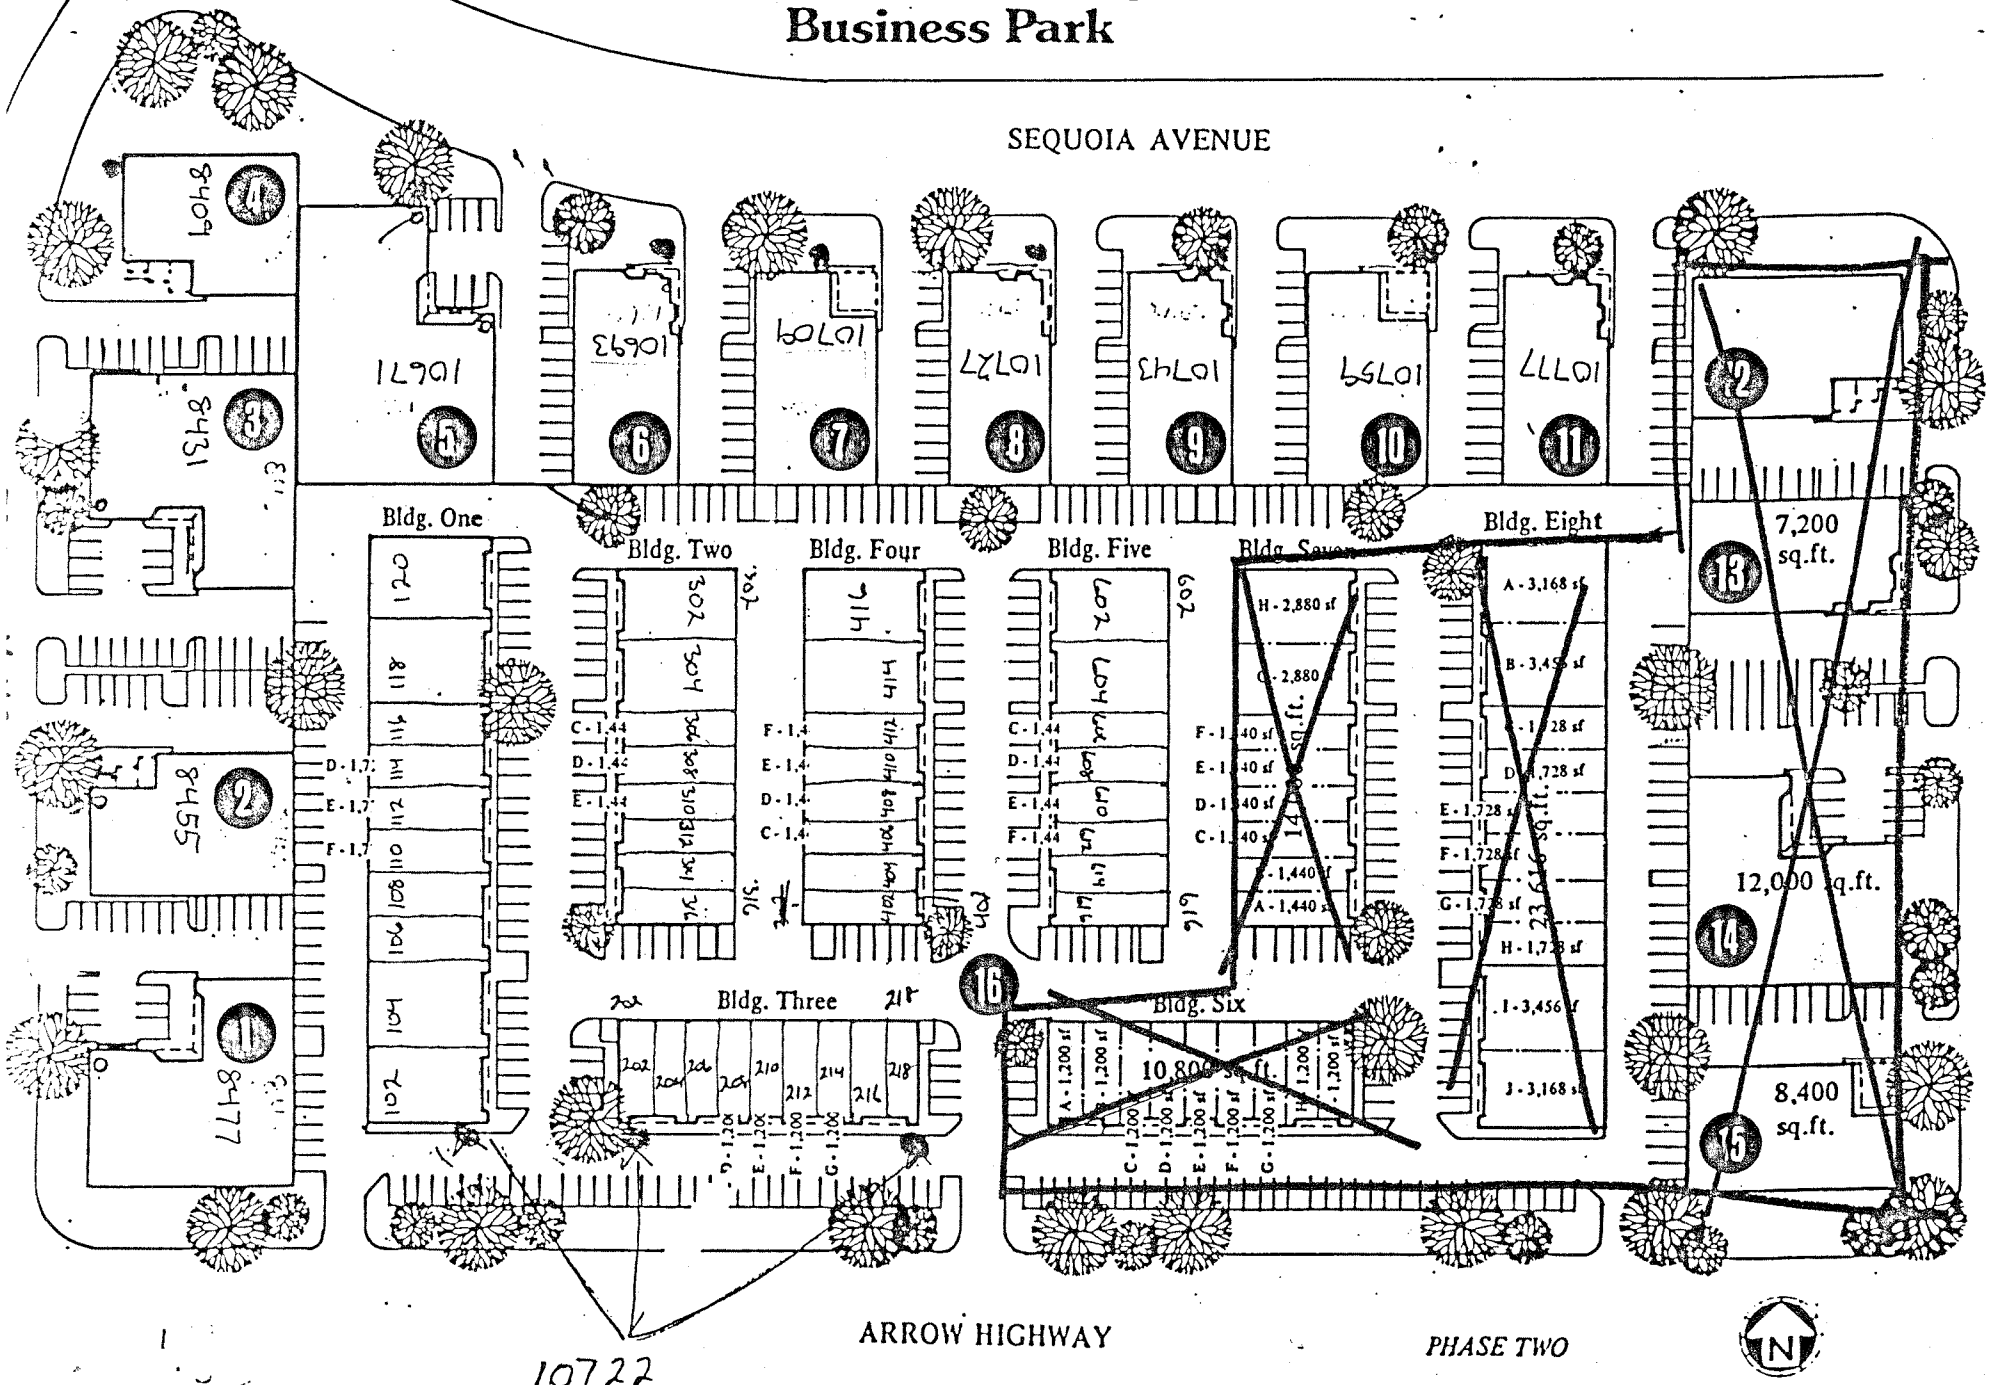

10722